PAINT TOWNSHIP
3RD. QTR., LOT 22
T-10 N; R-4 W
HOLMES COUNTY, OHIO

SURVEYED FOR: DALE MATHIAS JR.

REFERENCES
DEED VOL. 264 PAGE 737
O.R. VOL. 206 PAGE 3204
PLAT VOL. 12 PAGE 898
PLAT VOL. 16 PAGE 562
PLAT VOL. 17 PAGE 673
BEARINGS FROM PLAT VOL. 17 PAGE 673

JUL 22 '11 PM12:21

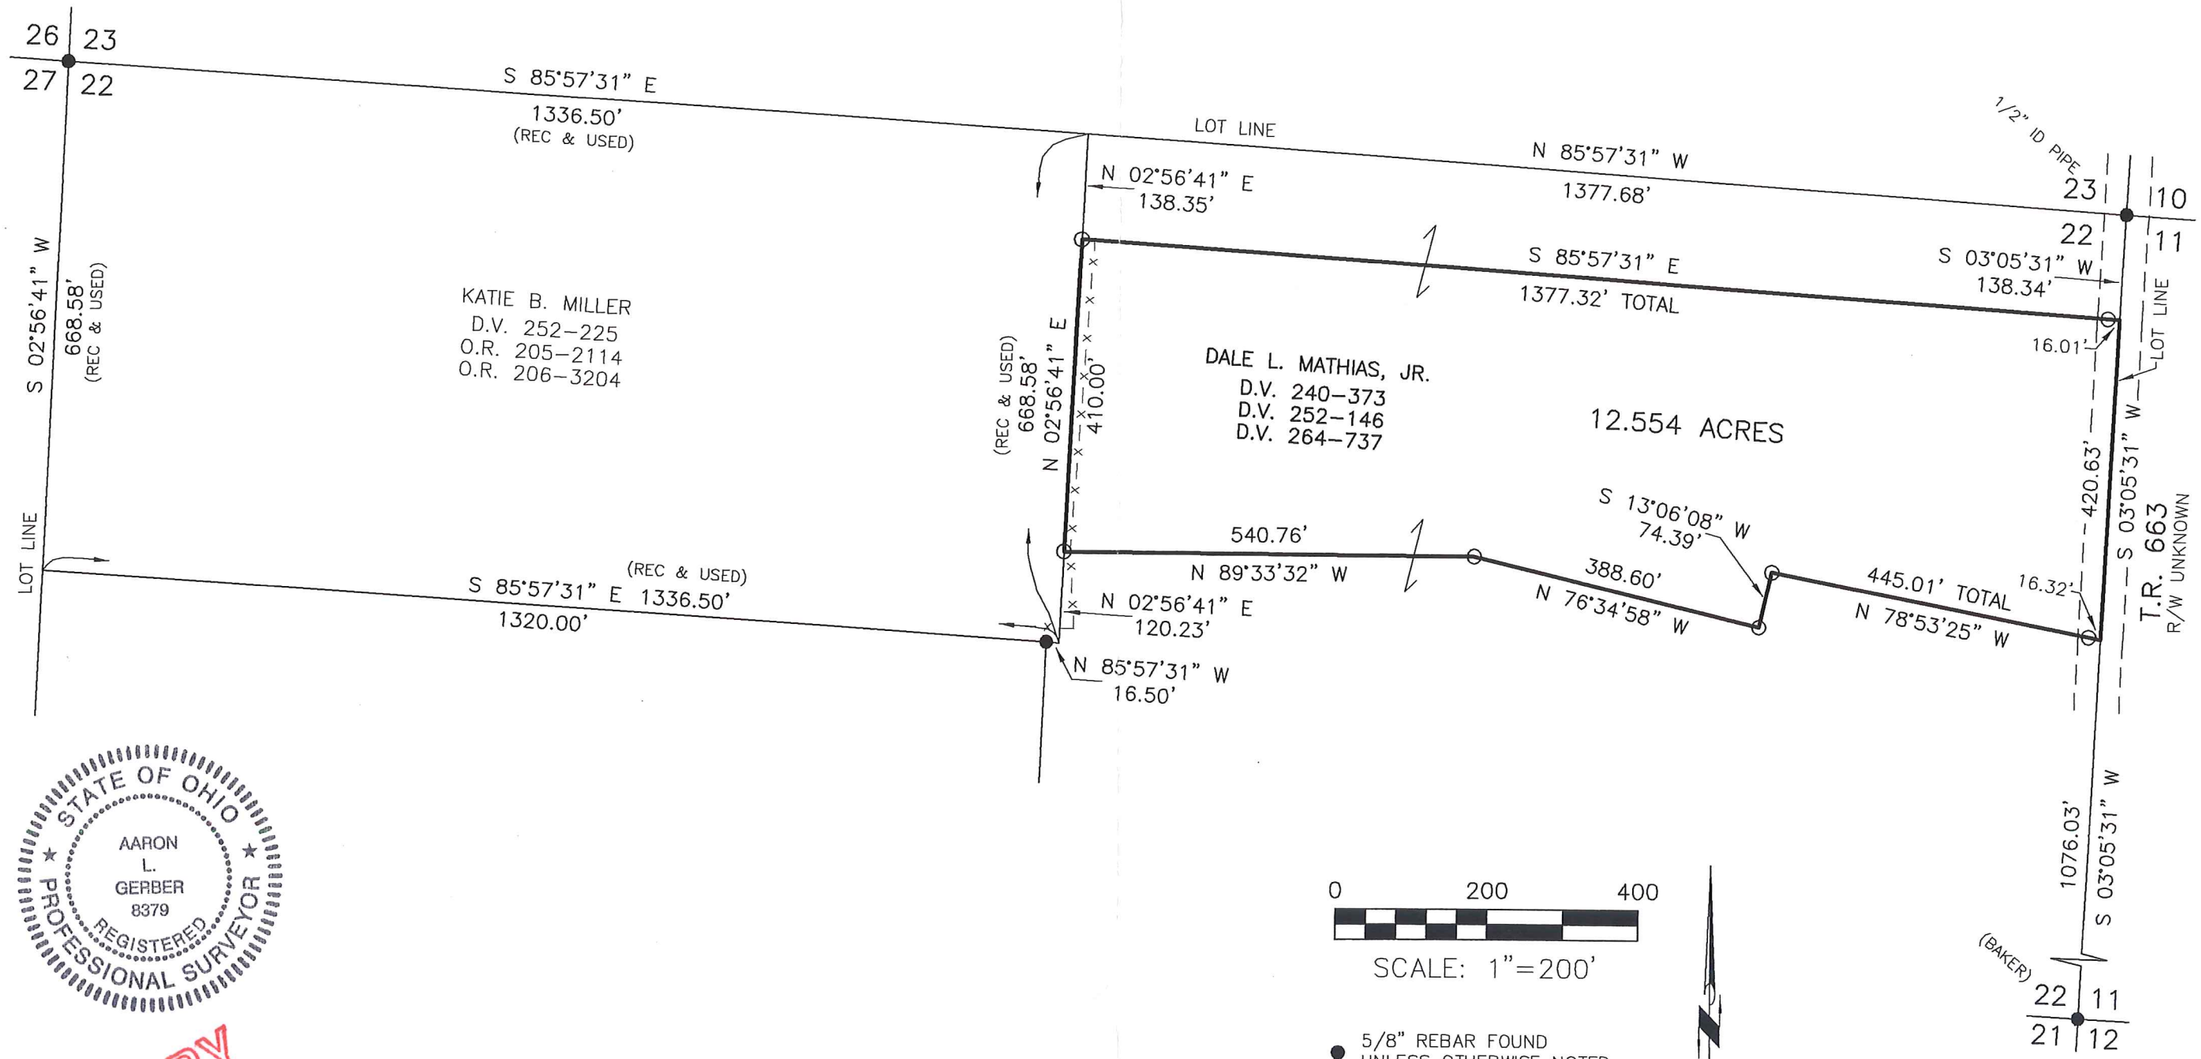

STATE OF OHIO
AARON L. GERBER 8379
REGISTERED PROFESSIONAL SURVEYOR

I CERTIFY THIS SURVEY TO BE CORRECT TO THE BEST OF MY KNOWLEDGE.

AARON L. GERBER P.S. 8379
DATE: JULY 21, 2011
ALG\KES
FILE NAME: WORK3\S-326-11\ERZ

PRELIMINARY FOR REVIEW ONLY

DONALD C. BAKER SURVEYING
138 N. CLAY STREET
MILLERSBURG, OHIO 44654
PH. 330-674-4788
FAX 330-674-6027