SANITARY SEWER EASEMENT SURVEY

VILLAGE OF WINESBURG
(PART OF LOTS 1 & 5 ON PLAT OF LOTS ON WEST HALF OF LOT 37, S.R. 2-199)

PAINT TOWNSHIP
3RD QTR., LOT 37
T-10 N; R-4 W
HOLMES COUNTY, OHIO

SURVEYED FOR: HOLMES COUNTY ENGINEER

0 40 80

SCALE: 1"=40'

■ STONE FOUND

○ 5/8" REBAR SET WITH I.D. CAP I.D. CAP MARKED "BAKER SURVEYING LLC"

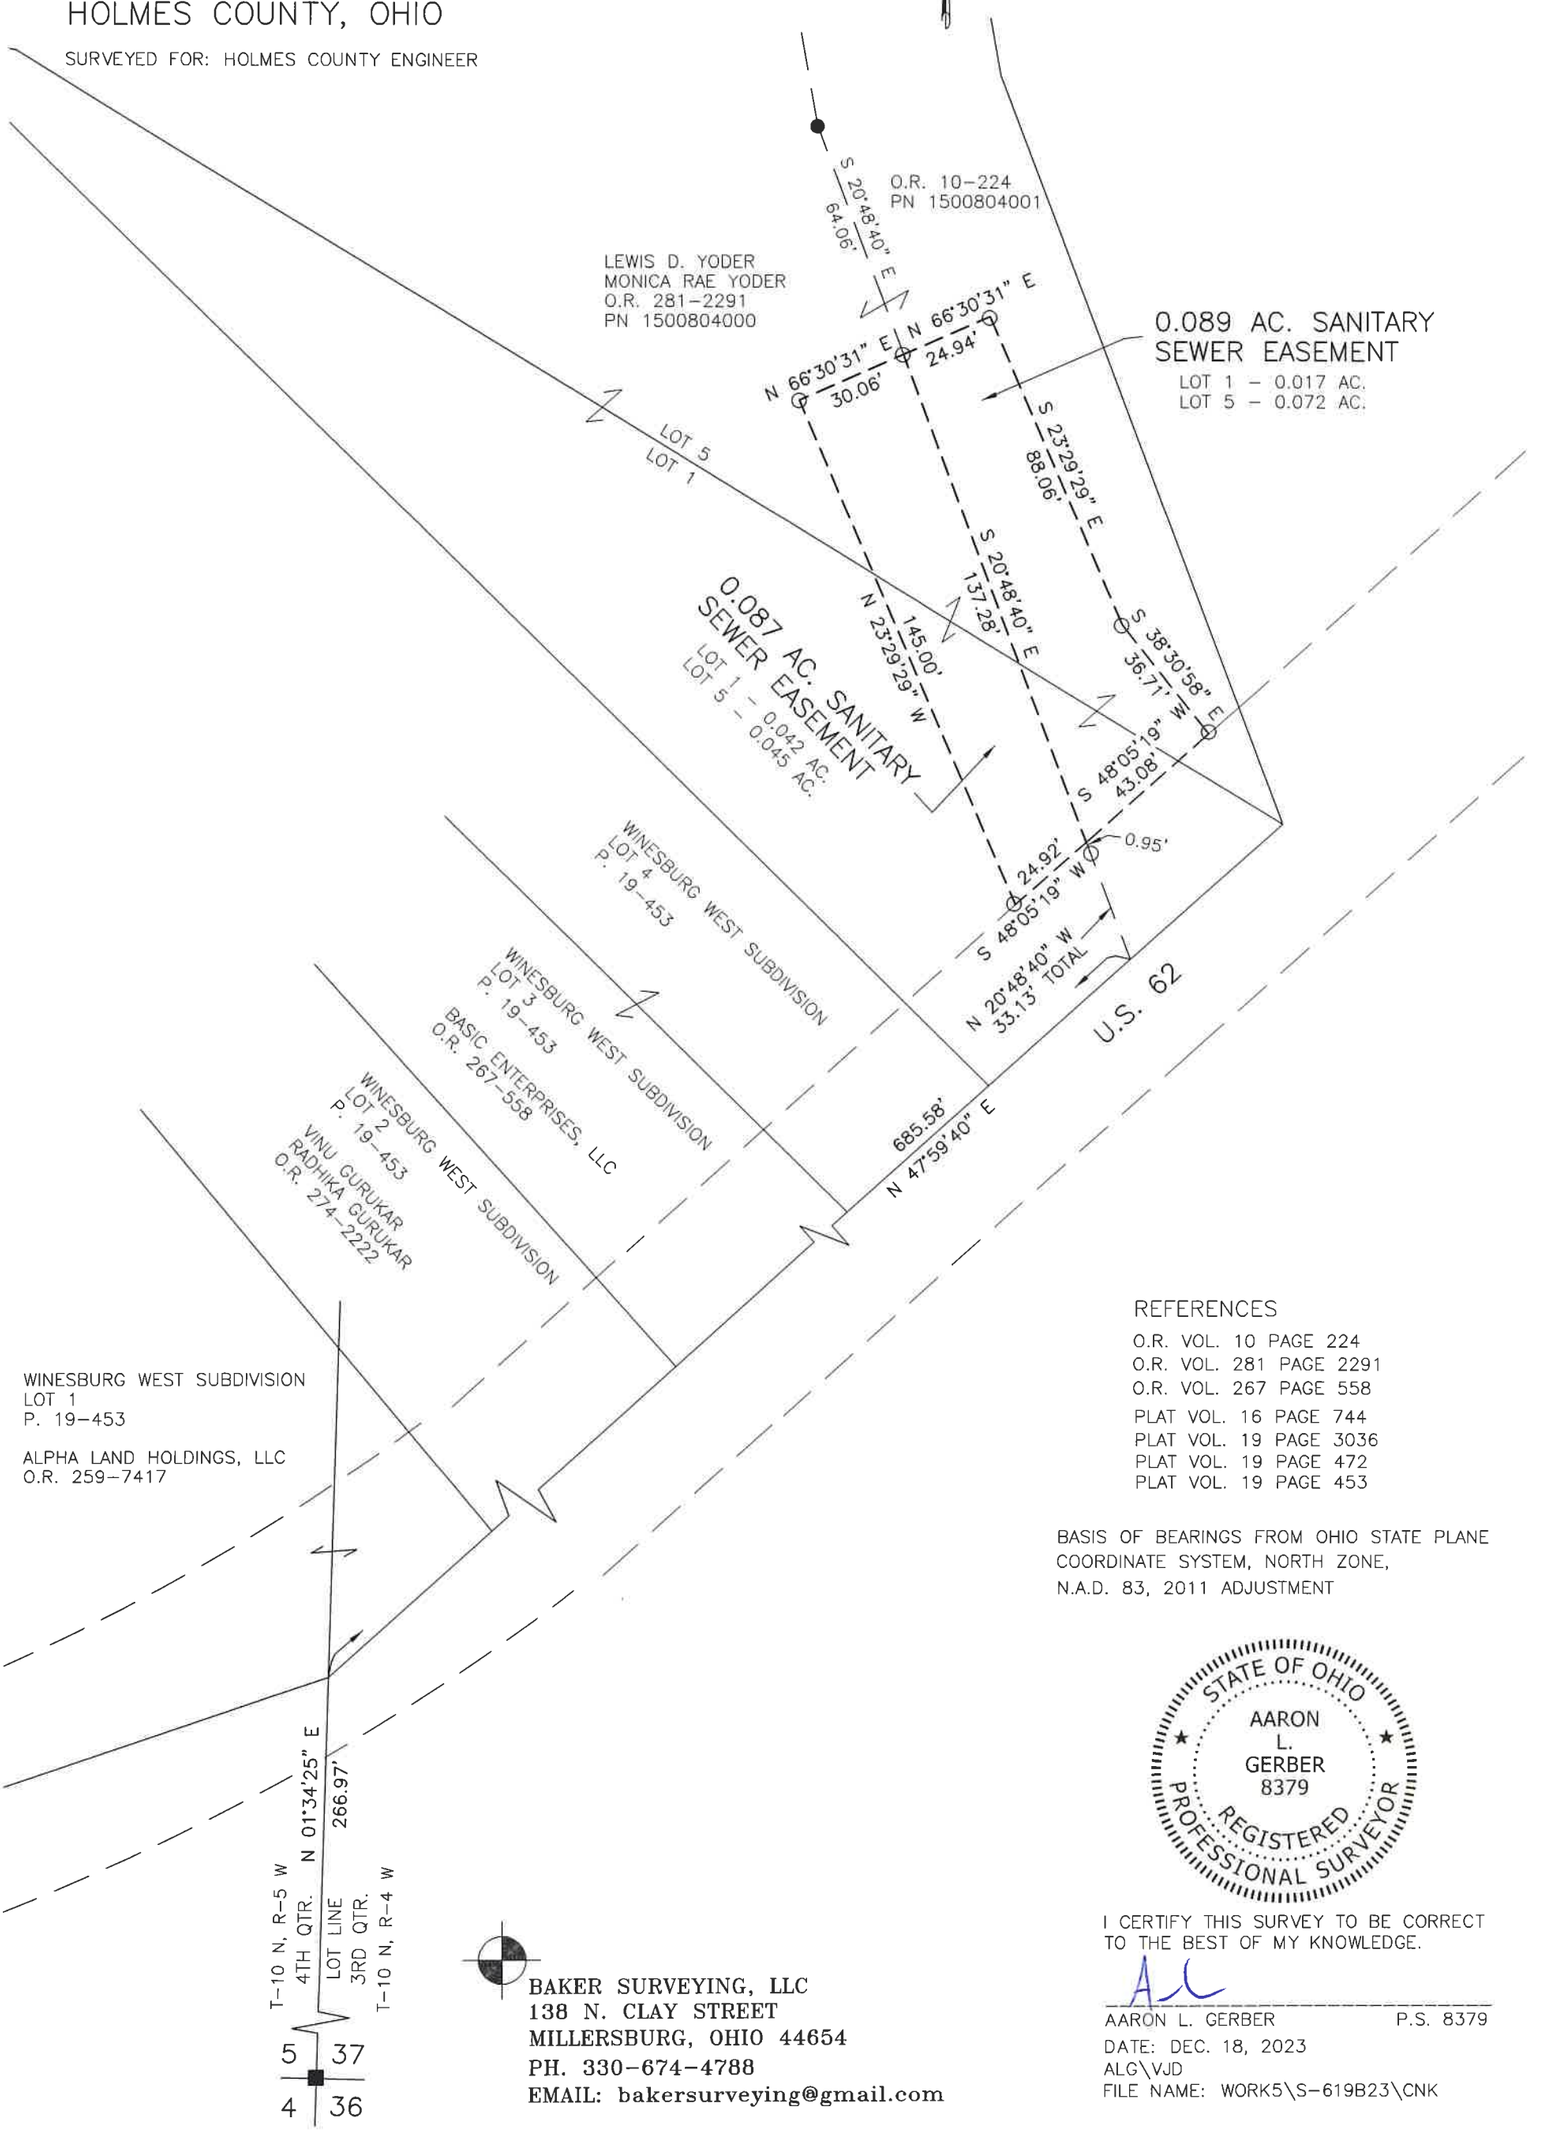

REFERENCES

O.R. VOL. 10 PAGE 224
O.R. VOL. 281 PAGE 2291
O.R. VOL. 267 PAGE 558
PLAT VOL. 16 PAGE 744
PLAT VOL. 19 PAGE 3036
PLAT VOL. 19 PAGE 472
PLAT VOL. 19 PAGE 453

BASIS OF BEARINGS FROM OHIO STATE PLANE COORDINATE SYSTEM, NORTH ZONE, N.A.D. 83, 2011 ADJUSTMENT

STATE OF OHIO
AARON L. GERBER 8379
REGISTERED PROFESSIONAL SURVEYOR

I CERTIFY THIS SURVEY TO BE CORRECT TO THE BEST OF MY KNOWLEDGE.

AARON L. GERBER P.S. 8379

DATE: DEC. 18, 2023
ALG\VJD
FILE NAME: WORK5\S-619B23\CNK

BAKER SURVEYING, LLC
138 N. CLAY STREET
MILLERSBURG, OHIO 44654
PH. 330-674-4788
EMAIL: bakersurveying@gmail.com