FEB 12 '19 PM 1:31

VILLAGE OF WINESBURG
PART OF LOTS 54 & 55

PAINT TOWNSHIP
3RD. QTR., LOT 38
T-10 N; R-4 W
HOLMES COUNTY, OHIO

SURVEYED FOR: WINESBURG PARKS AND RECREATION INC.

0 40 80

SCALE: 1"=40'

● 5/8" REBAR FOUND UNLESS OTHERWISE NOTED

○ 5/8" REBAR SET WITH I.D. CAP I.D. CAP MARKED "BAKER 6938"

REFERENCES

O.R. VOL. 175 PAGE 795
O.R. VOL. 255 PAGE 6554
PLAT VOL. 14 PAGE 712
PLAT VOL. 19 PAGE 197
BEARINGS FROM
PLAT VOL. 19 PAGE 197

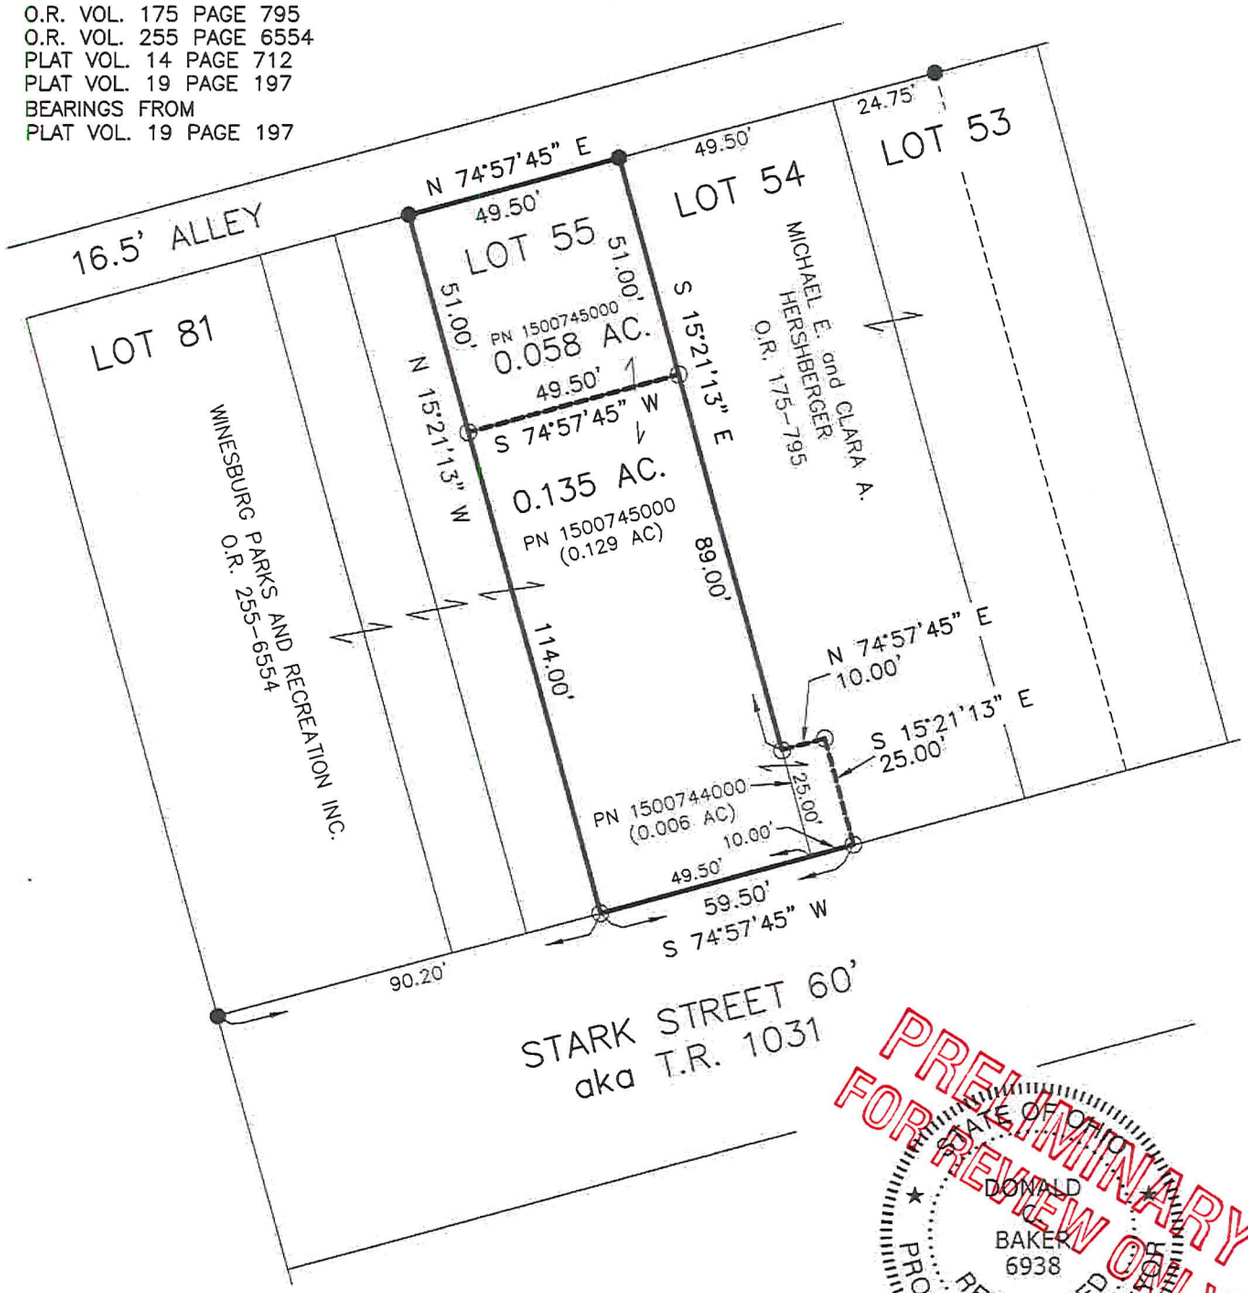

PRELIMINARY
FOR REVIEW ONLY

STATE OF OHIO
DONALD C. BAKER
6938
REGISTERED
PROFESSIONAL SURVEYOR

I CERTIFY THIS SURVEY TO BE CORRECT TO THE BEST OF MY KNOWLEDGE.

DONALD C. BAKER P.S. 6938

DATE: FEB. 11, 2019
KES\SBC
FILE NAME: WORK4\S-71-19

BAKER SURVEYING, LLC
138 N. CLAY STREET
MILLERSBURG, OHIO 44654
PH. 330-674-4788
FAX 330-674-6027