THE COSHOCTON LAND SURVEYING SERVICE

233 S. FOURTH ST. COSHOCTON, OHIO 43812

BEING PART OF: LOT S 6 | 23 & 35
SEC. ~
QUAR. 3rd. | 4th.
T/ON, R5W
TOWNSHIP Paint
COUNTY Holmes, Ohio, U.S.M.L.

SURVEY FOR: Merle Miller
Levi E. Miller Lands
DATE: October, 1985
SCALE: 1" = 50'

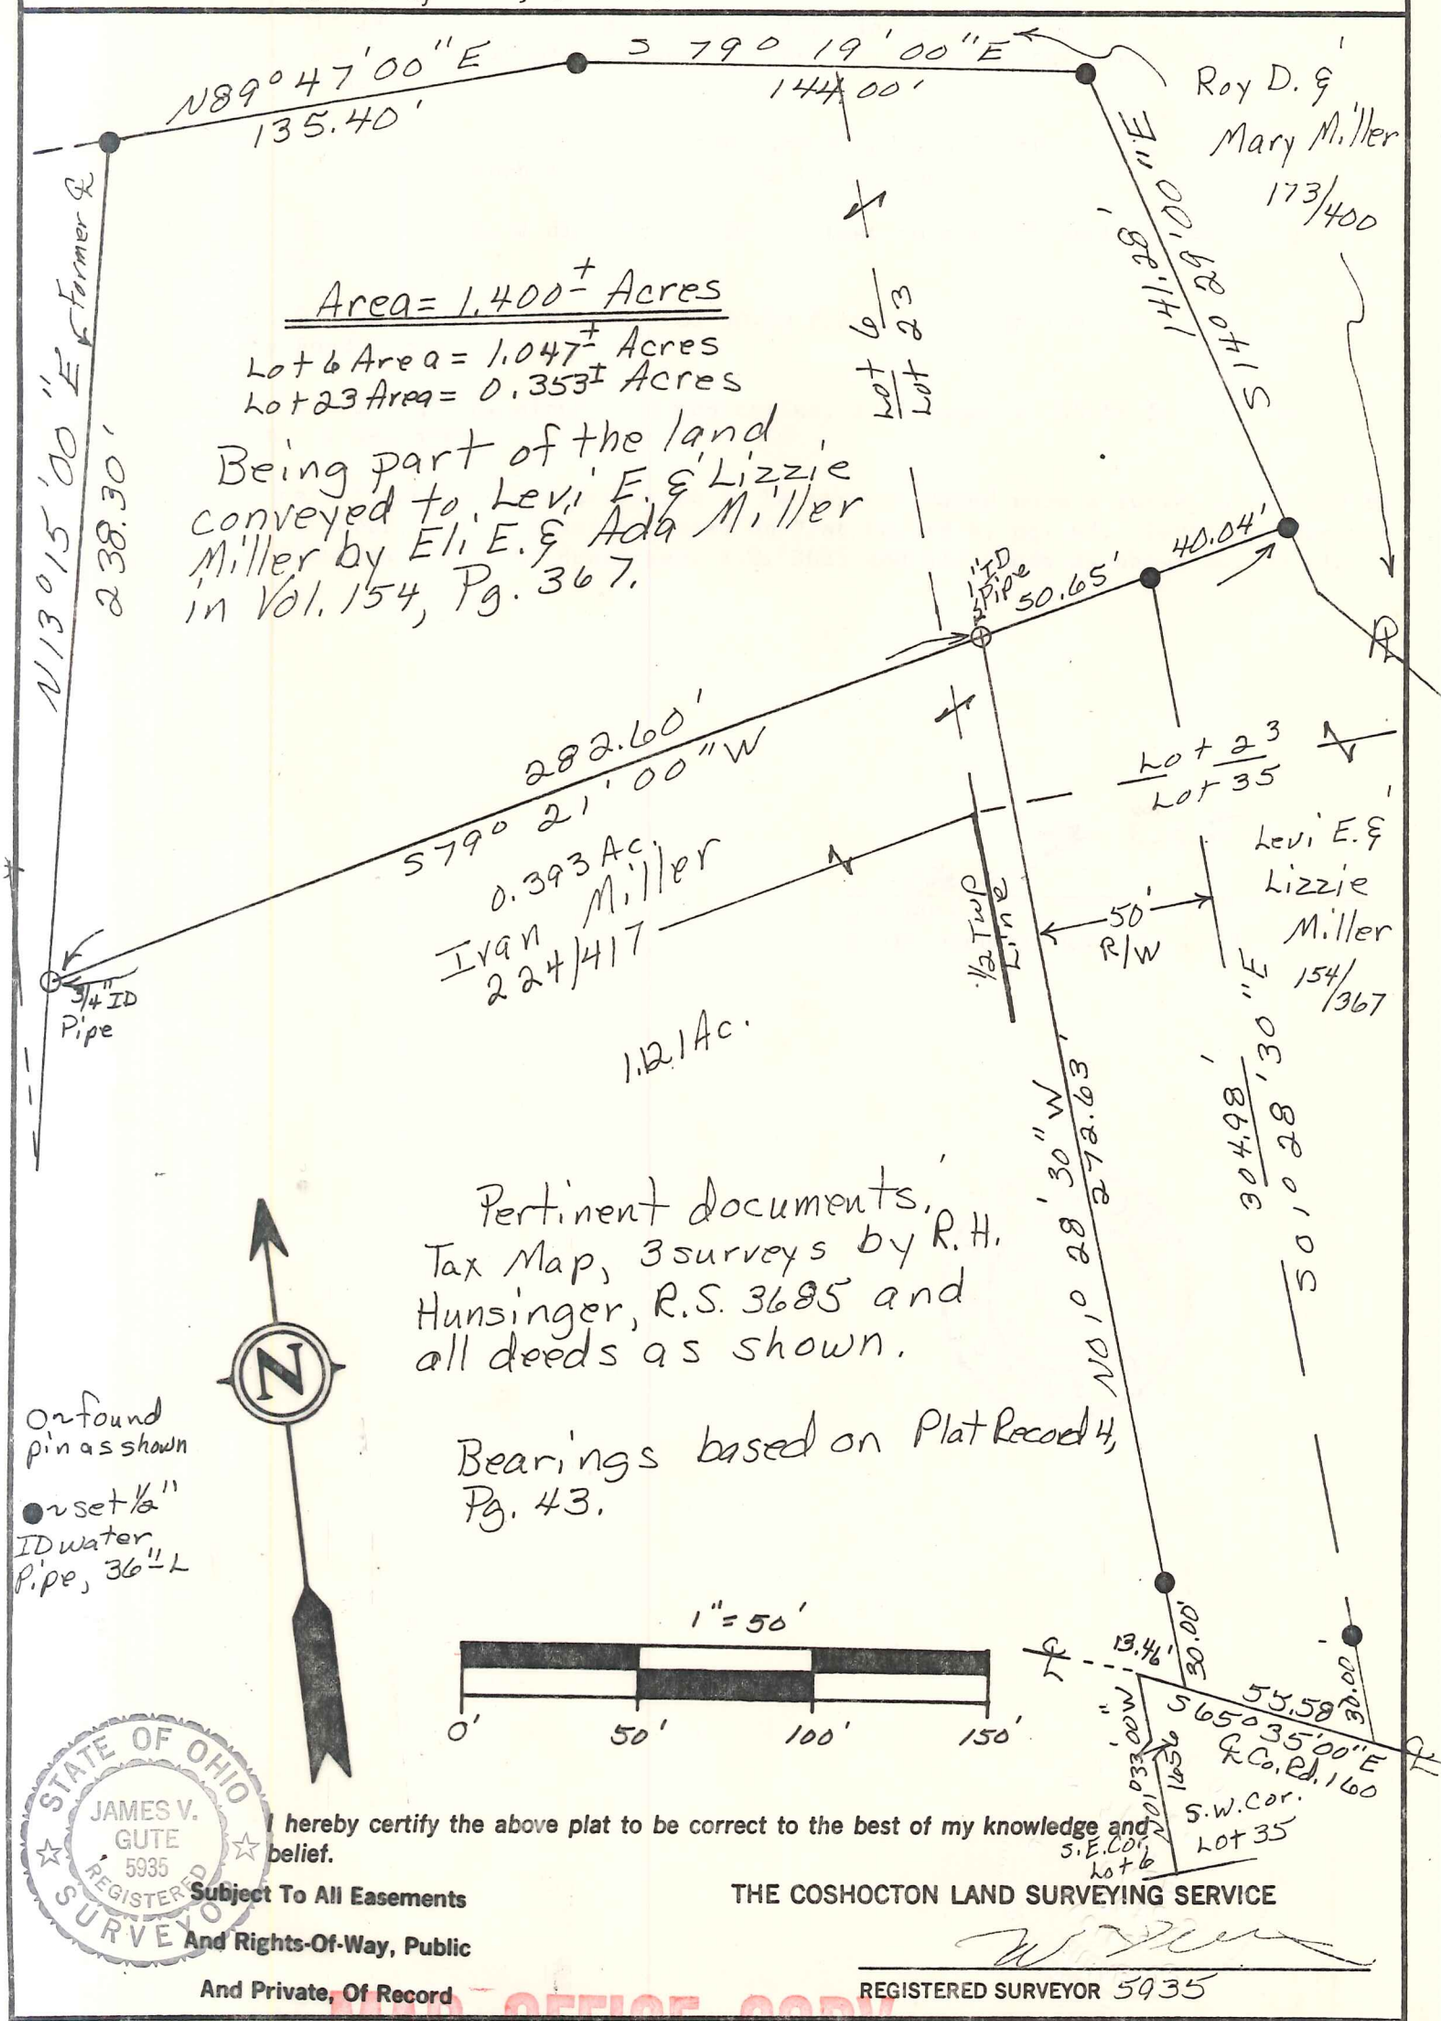

I hereby certify the above plat to be correct to the best of my knowledge and belief.

Subject To All Easements And Rights-Of-Way, Public And Private, Of Record

STATE OF OHIO JAMES V. GUTE 5935 REGISTERED SURVEYOR

THE COSHOCTON LAND SURVEYING SERVICE

REGISTERED SURVEYOR 5935

MAP OFFICE COPY

S17, F31