PAINT TOWNSHIP
N.W. QTR. SECTION 2
T–14 N; R–11 W
HOLMES COUNTY, OHIO

SURVEYED FOR: MARLIN MILLER

REFERENCES
O.R. VOL. 192 PAGE 600
O.R. VOL. 258 PAGE 5439
PLAT VOL. 19 PAGE 826

0 200 400
SCALE: 1"=200'

● 5/8" REBAR FOUND UNLESS OTHERWISE NOTED
○ 5/8" REBAR SET WITH I.D. CAP MARKED "BAKER SURVEYING"

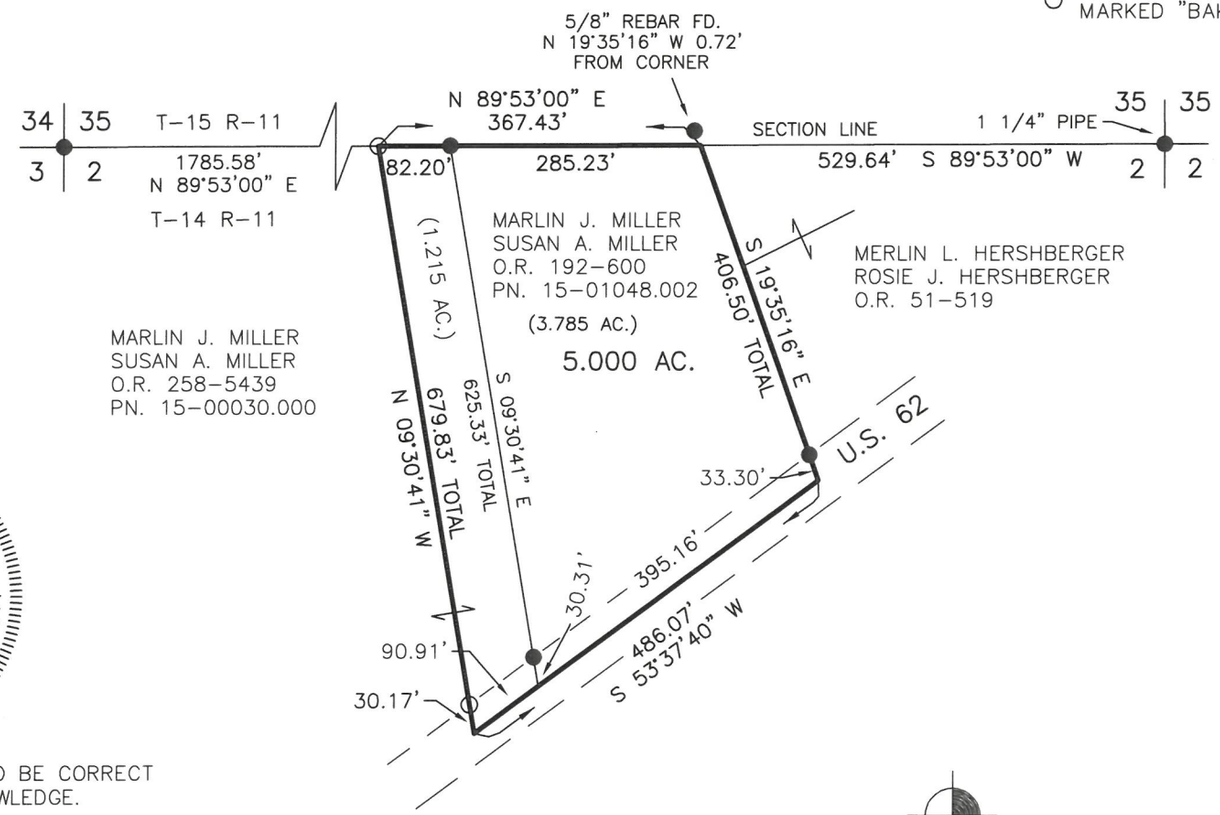

STATE OF OHIO
DONALD C. BAKER 6938
REGISTERED
PROFESSIONAL SURVEYOR

I CERTIFY THIS SURVEY TO BE CORRECT TO THE BEST OF MY KNOWLEDGE.

DONALD C. BAKER P.S. 6938

DATE: APRIL 14, 2026
KES
FILE NAME: WORK7\S–26–338\LDM
ENGINEERING ASSOCIATES, INC. DBA BAKER SURVEYING

BASIS OF BEARINGS FROM OHIO STATE PLANE COORDINATE SYSTEM, NORTH ZONE, N.A.D. 83, 2011 ADJUSTMENT

BAKER SURVEYING
138 N. CLAY STREET
MILLERSBURG, OHIO 44654
PH. 330–674–4788
EMAIL: bakersurveying@gmail.com