Prairie Twp
T-13 R-13 Sec 3

RECEIVED
DEC 07 1999
Hol. Co. Tax Map Office




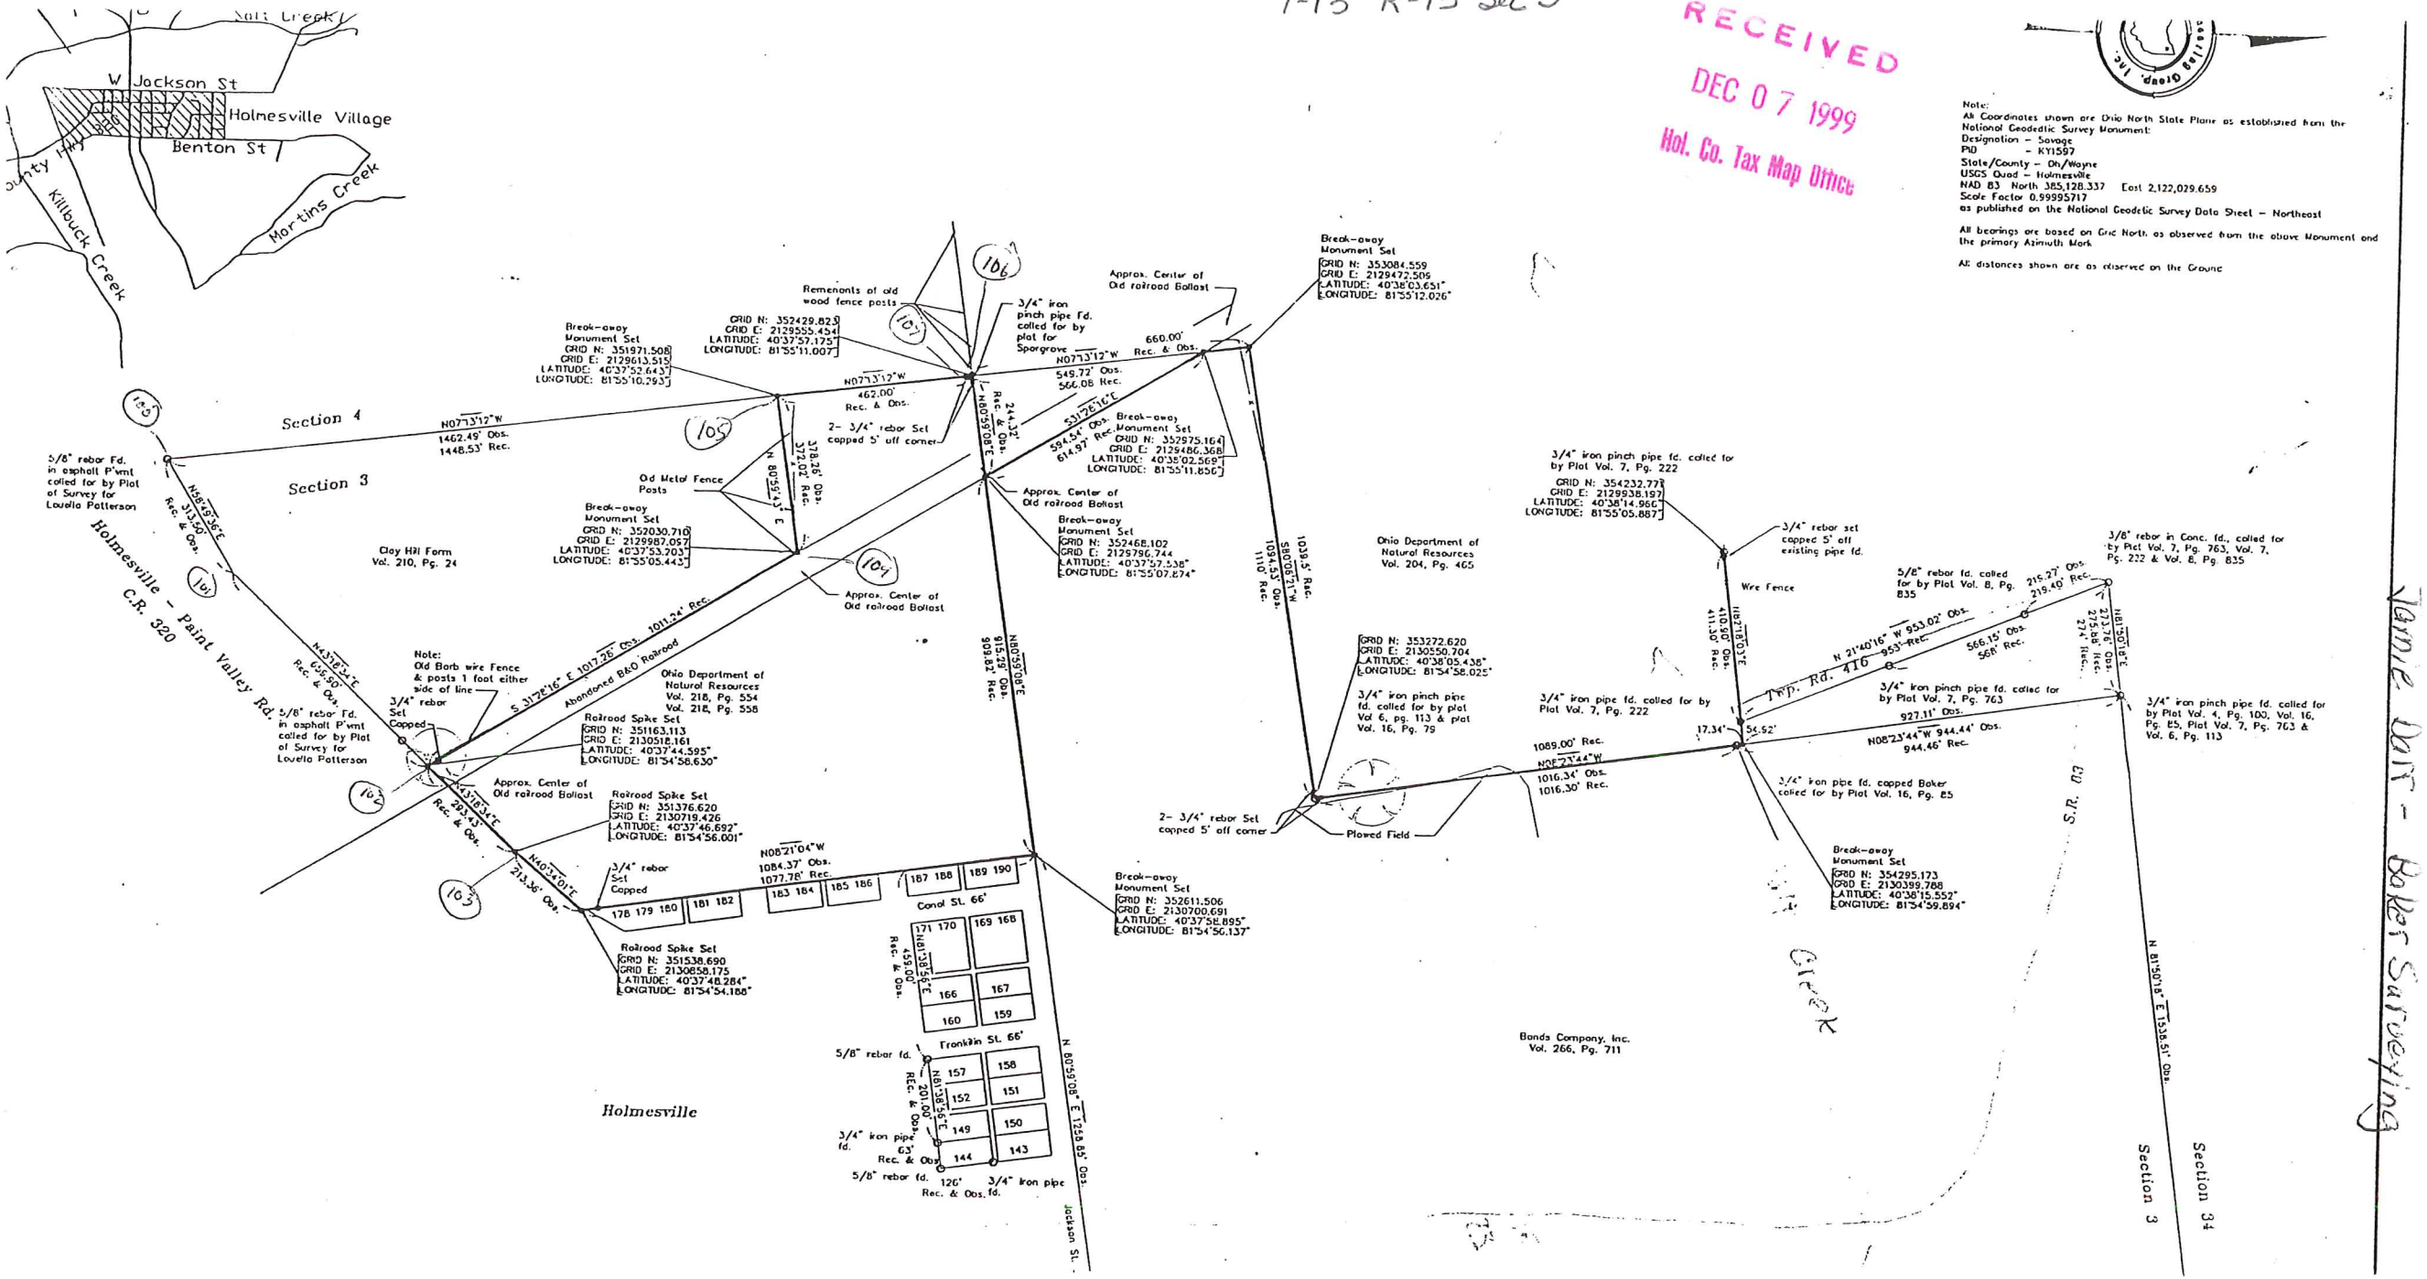


Note:
All Coordinates shown are Ohio North State Plane as established from the National Geodetic Survey Monument:
Designation – Savage
PID – KY1597
State/County – Oh/Wayne
USGS Quad – Holmesville
NAD 83 North 385,128.337 East 2,122,029.659
Scale Factor 0.99995717
as published on the National Geodetic Survey Data Sheet – Northeast

All bearings are based on Grid North as observed from the above Monument and the primary Azimuth Mark

All distances shown are as observed on the Ground

Jamie Witt - Baker Surveying