W.R.G.

S-62-79
PHOTO 1188

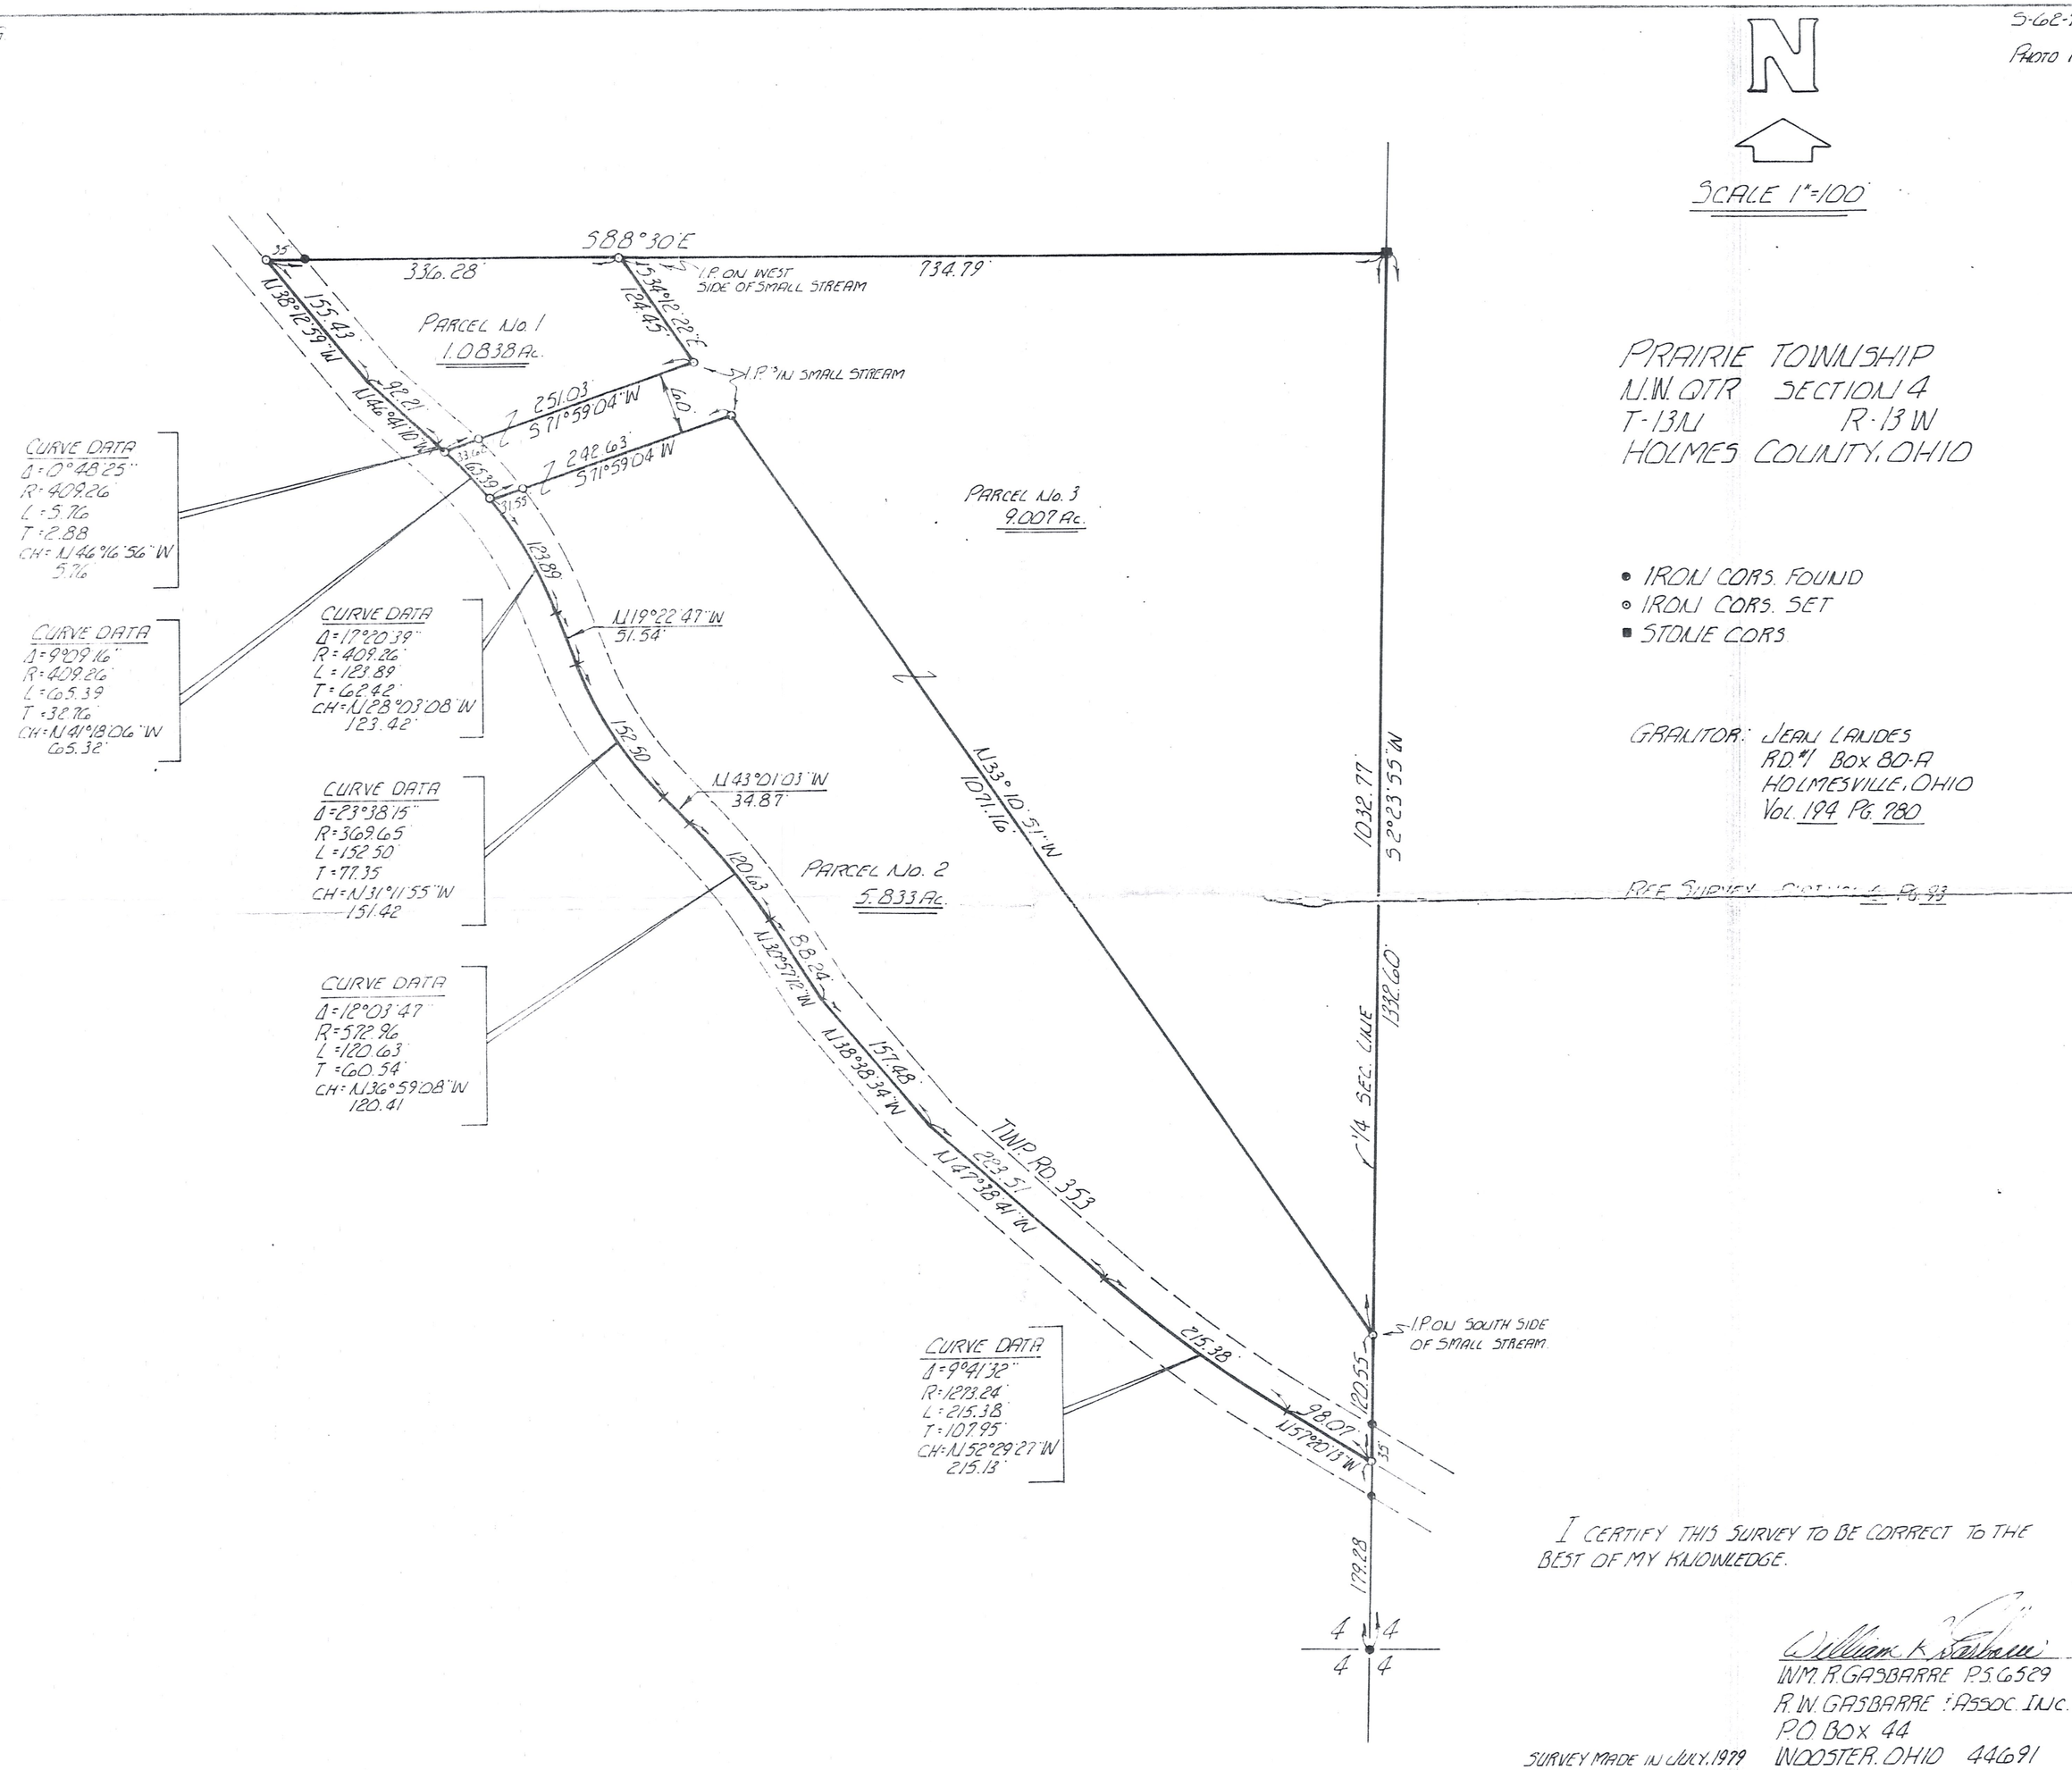


PRAIRIE TOWNSHIP
N.W. QTR SECTION 4
T-13N R-13W
HOLMES COUNTY, OHIO

- IRON CORS. FOUND
- IRON CORS. SET
- STONE CORS

GRANTOR: JEAN LANDES
RD. #1 BOX 80-A
HOLMESVILLE, OHIO
VOL. 194 PG. 780

REF. SURVEY [illegible] PG. 93

I CERTIFY THIS SURVEY TO BE CORRECT TO THE BEST OF MY KNOWLEDGE.

William R. Gasbarre

WM. R. GASBARRE P.S. 6529
R. W. GASBARRE & ASSOC. INC.
P.O. BOX 44
WOOSTER, OHIO 44691

SURVEY MADE IN JULY, 1979