HEARTLAND Surveying

Jim Shamp
5210 Twp. Rd. 257 Millersburg, OH 44654
Phone: 216-674-4698

SURVEY			DATE
JOHN FISHER			NOVEMBER 14, 1995
STATE	COUNTY	TOWNSHIP	RANGE
OHIO	HOLMES	RICHLAND	8 WEST
TOWNSHIP	S.E. QTR. SEC. 6 N.E. QTR. SEC. 15	8/95	951108
8 NORTH			

I CERTIFY THIS TO BE A TRUE PLAT OF A FIELD SURVEY COMPLETED ON NOVEMBER 13, 1995:

JIM SHAMP, REG. SUR. NO. S-6088

STATE OF OHIO
JIM SHAMP
6088
REGISTERED PROFESSIONAL SURVEYOR

200 0 200 400 600
GRAPHIC SCALE - FEET
1" = 200'

LEGEND:
- □ = STONE FOUND
- ● = IRON PIN/PIPE FOUND
- ⊙ = POINT-OF-DEPARTURE
- ○ = 5/8" X 30" RE-BAR W/I.D. CAP SET
- ⊠ = RAILROAD SPIKE SET
- △ = R/R SPIKE FOUND

REFERENCE DOCUMENTS:
TAX MAP
DEEDS AS SHOWN
SURVEY PLATS:
10/524
7/129
S.R. 3/244

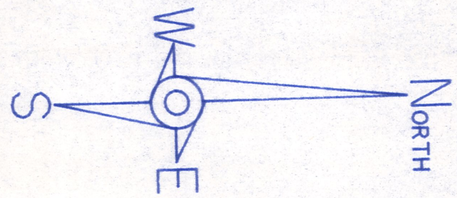
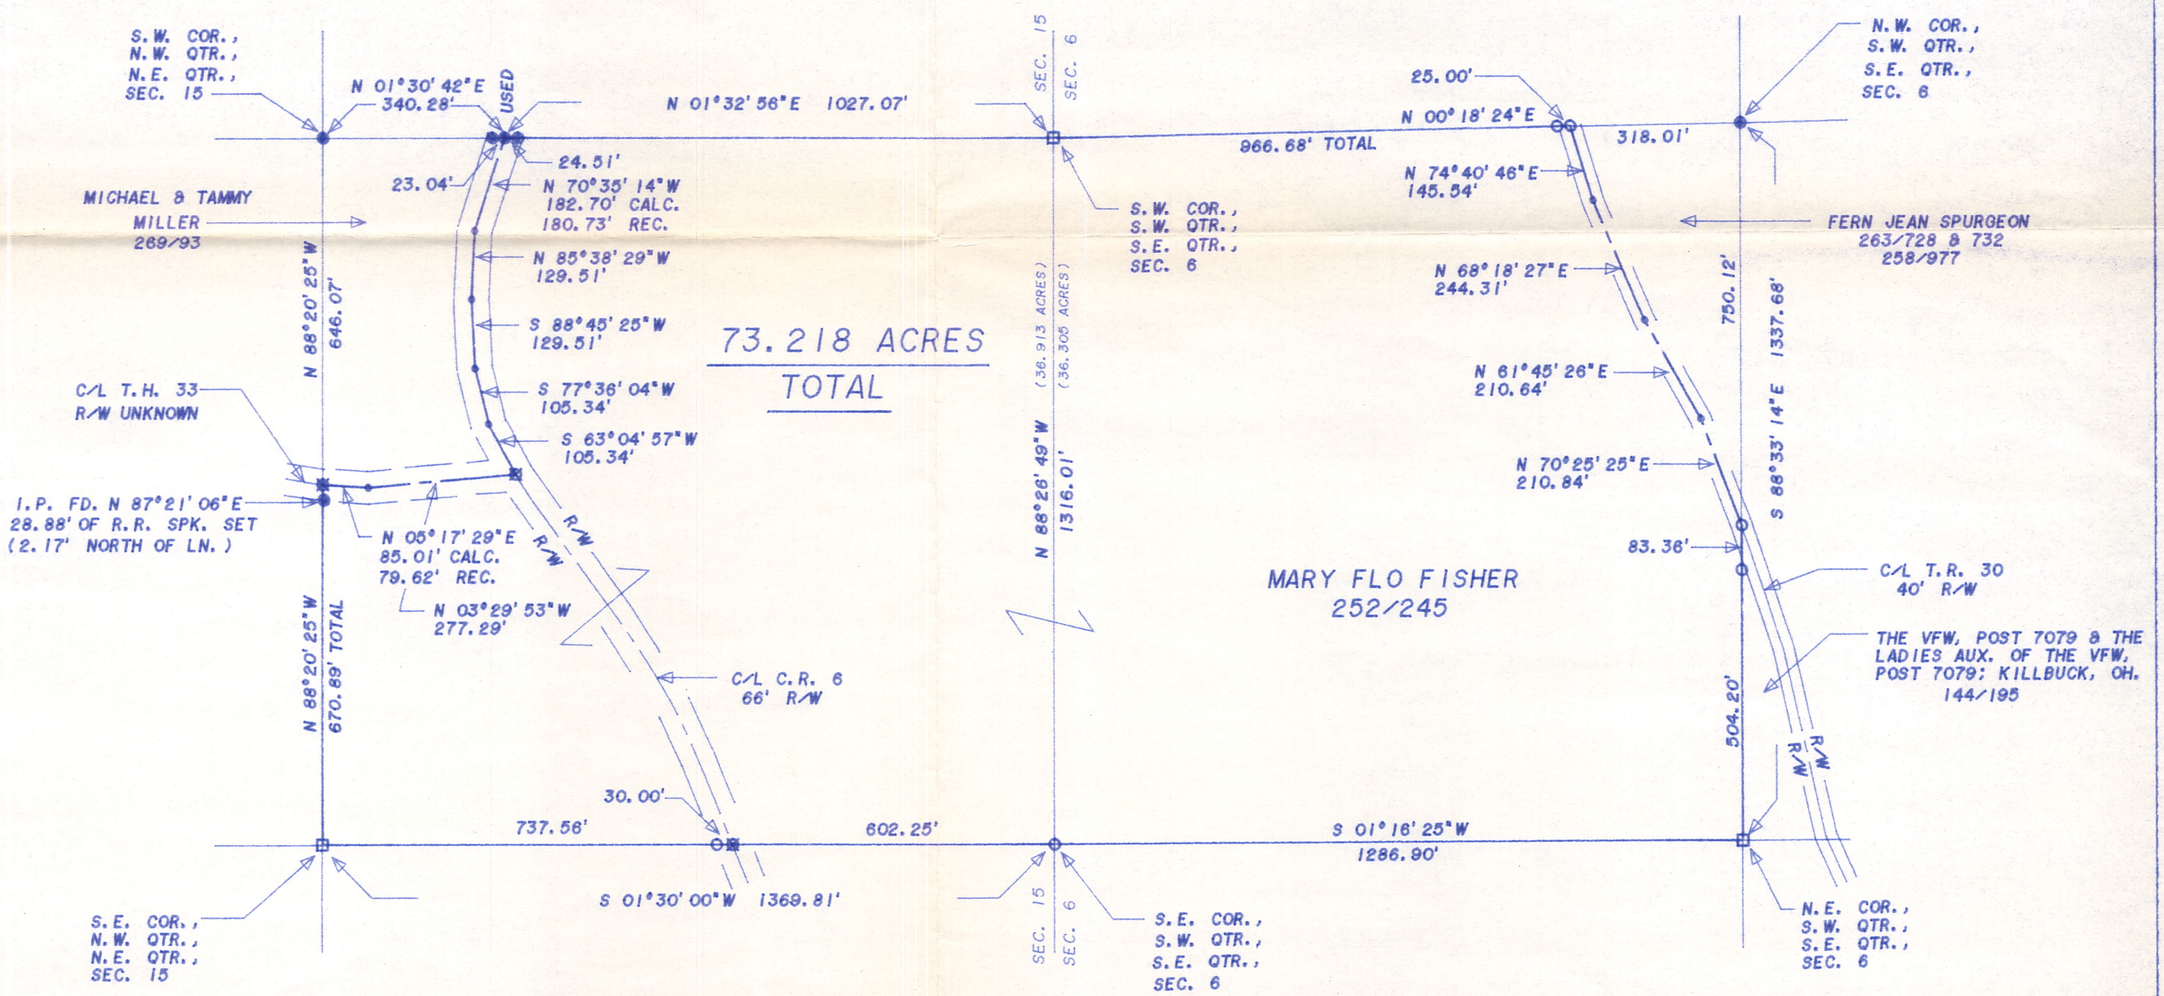
BEARINGS ARE TO AN ASSUMED MERIDIAN AND ARE USED TO DENOTE ANGLES ONLY.