RICHLAND TOWNSHIP
N.E. QTR. SECTION 13
TWP.-8N RANGE-9W
HOLMES COUNTY, OHIO

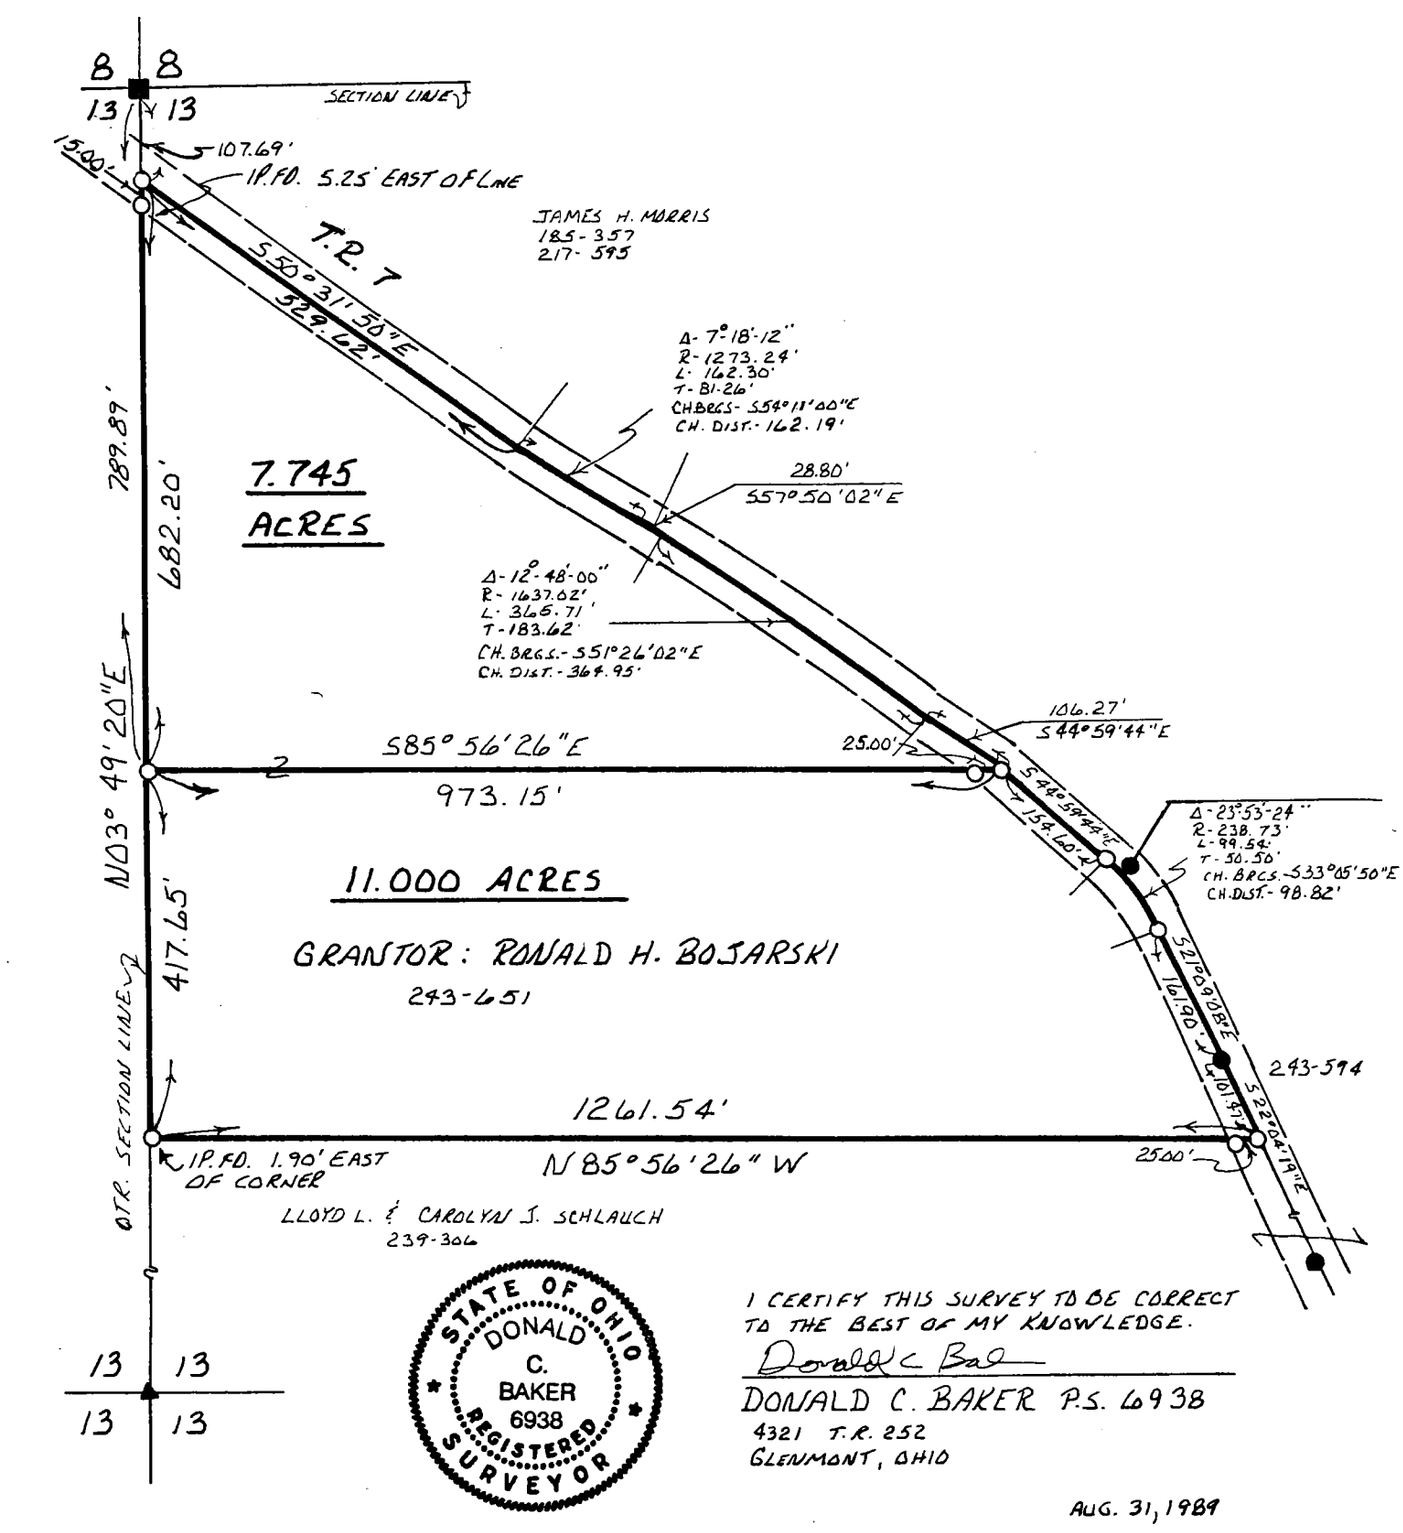

STATE OF OHIO
DONALD C. BAKER
6938
REGISTERED SURVEYOR

I CERTIFY THIS SURVEY TO BE CORRECT TO THE BEST OF MY KNOWLEDGE.

Donald C Baker

DONALD C. BAKER P.S. 6938
4321 T.R. 252
GLENMONT, OHIO

AUG. 31, 1989

835