HEARTLAND Surveying

Jim Shamp
5210 Twp. Rd. 257 Millersburg, OH 44654
Phone: 216-674-4698

SURVEY			DATE
VAUGHN FLINNER			MAY 12, 1995
STATE: OHIO	COUNTY: HOLMES	TOWNSHIP: RIPLEY	RANGE: 14 WEST
TOWNSHIP: 17 NORTH	NORTHWEST QUARTER OF SECTION 4		3/95 950508

I CERTIFY THIS TO BE A TRUE PLAT OF A FIELD SURVEY COMPLETED ON MAY 10, 1995:

JIM SHAMP, REG. SUR. NO. S-6088

STATE OF OHIO
JIM SHAMP
6088
REGISTERED PROFESSIONAL
SURVEYOR

LEGEND:
- □ = STONE FOUND
- ● = IRON PIN/PIPE FOUND
- ∘ = POINT-OF-DEPARTURE
- ○ = 5/8" X 30" RE-BAR W/I.D. CAP SET
- ▩ = RAILROAD SPIKE SET
- △ = R/R SPIKE FOUND
- × = FENCE FD.

REFERENCE DOCUMENTS:
TAX MAP
DEEDS AS SHOWN
SURVEY PLATS:

100 0 100 200 300
GRAPHIC SCALE - FEET 1" = 100'

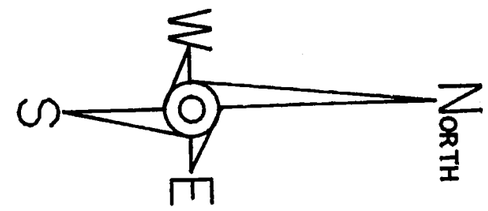
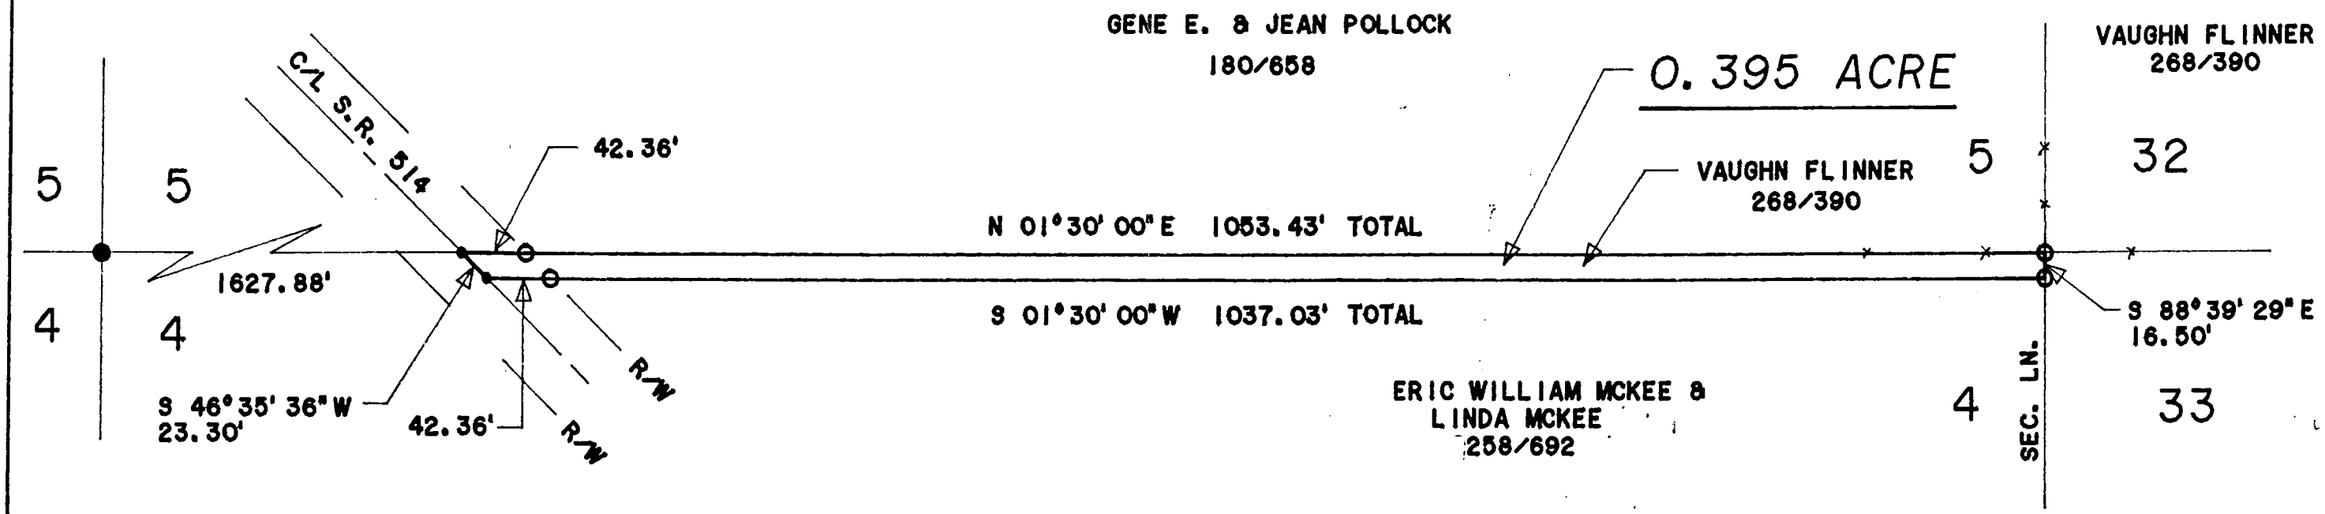
BEARINGS ARE TO AN ASSUMED MERIDIAN AND ARE USED TO DENOTE ANGLES ONLY.