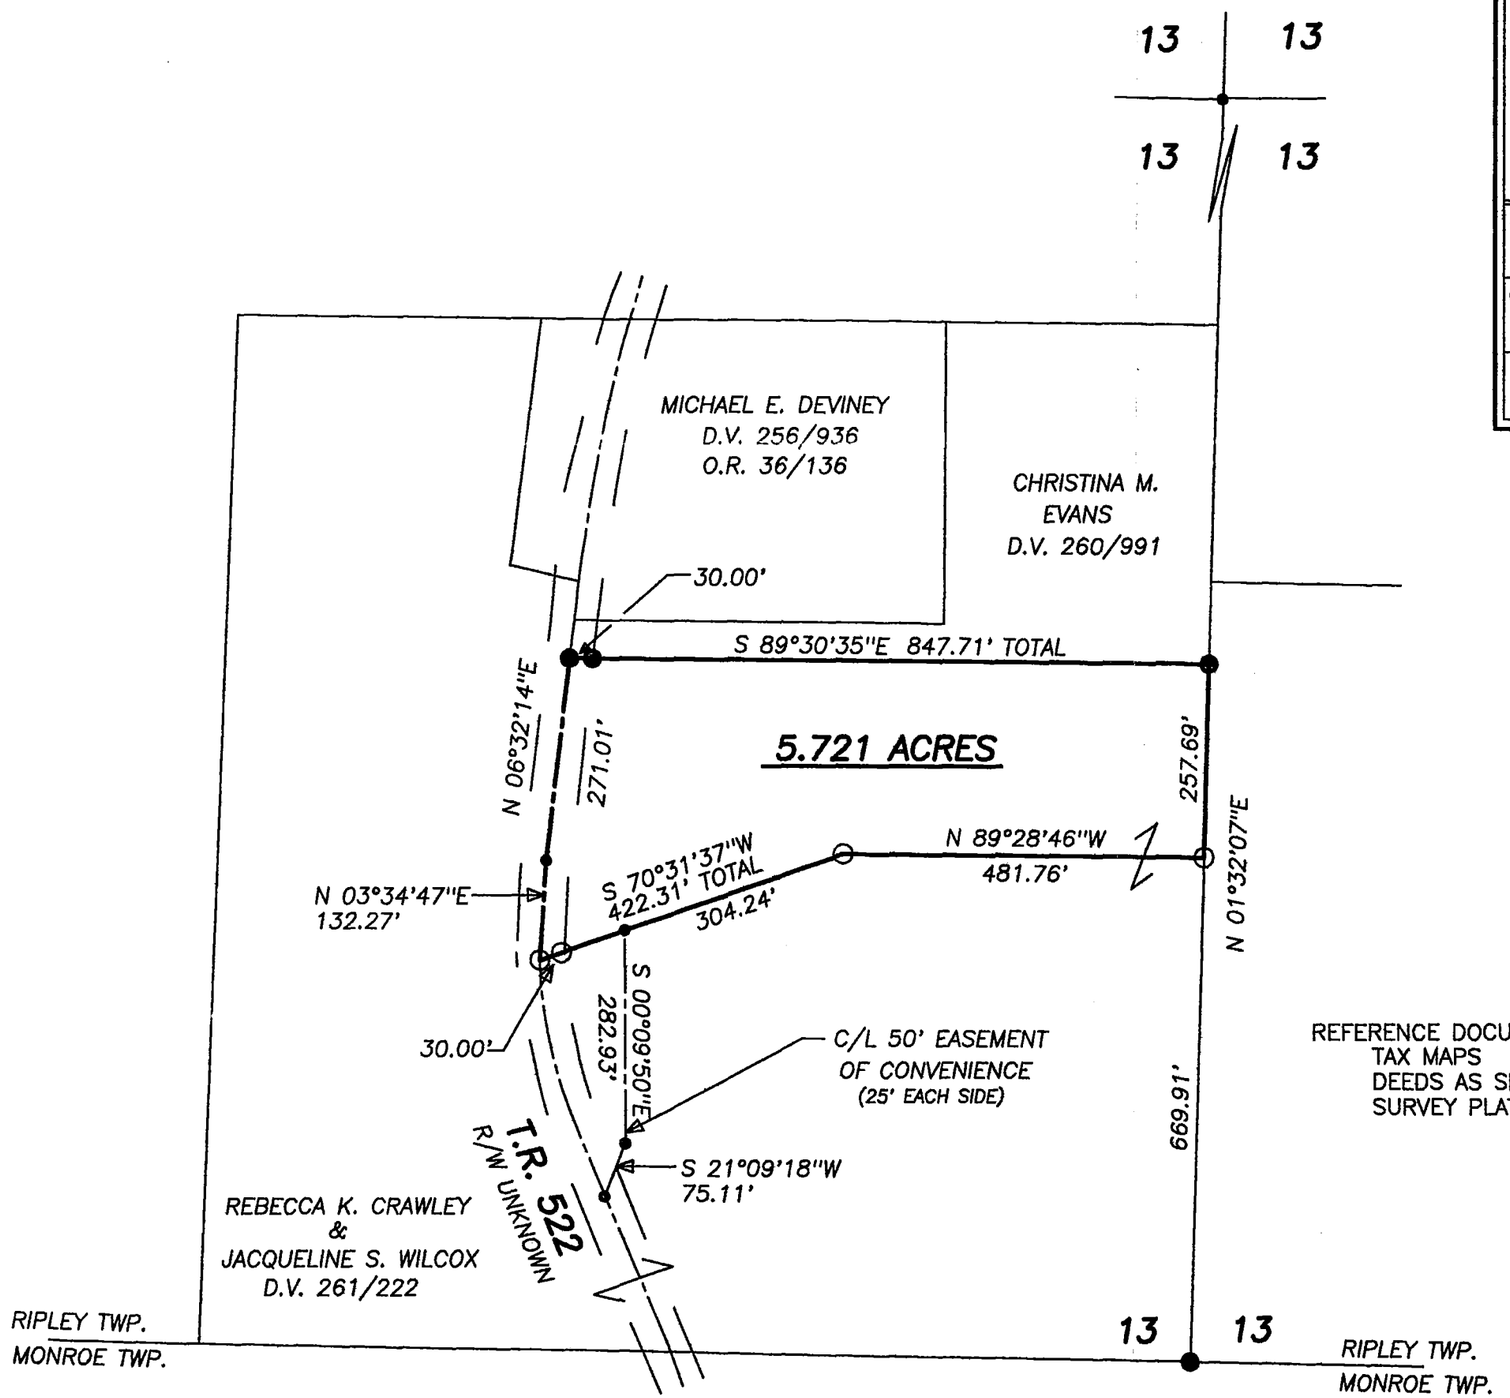

HEARTLAND SURVEYING, INC

Jim Shamp
5210 T.R. 257 MILLERSBURG, OH 44654
PH: 330-674-4698 FAX: 330-674-0897

SURVEY: REBECCA K. CRAWLEY & JACQUELINE S. WILCOX			STATE: OHIO
COUNTY: HOLMES	TWP.: RIPLEY	RNG.: 14 WEST	TWP.: 17 NORTH
SOUTHWEST QUARTER OF SECTION 13			020923

NORTH

BEARINGS ESTABLISHED FROM PLAT 14/283 AND ARE TO DENOTE ANGULAR MEASUREMENT ONLY.

200 0 200 400 600

GRAPHIC SCALE – FEET 1" = 200'

LEGEND:
- □ = STONE FD.
- ● = 5/8" RE-BAR FD. UNLESS NOTED
- • = POINT-OF-DEPARTURE
- ○ = 5/8" X 30" RE-BAR W/PLASTIC I.D. CAP SET
- ⊗ = R/R SPIKE SET
- △ = R/R SPIKE FD.

REFERENCE DOCUMENTS:
TAX MAPS
DEEDS AS SHOWN
SURVEY PLATS: 14/283

STATE OF OHIO
JIM SHAMP
6088
REGISTERED PROFESSIONAL
SURVEYOR

I CERTIFY THIS PLAT & SURVEY TO BE CORRECT TO THE BEST OF MY KNOWLEDGE:

JIM SHAMP, REG. SUR. NO. S-6088

SEPTEMBER 25, 2002
DATE