RIPLEY TOWNSHIP
S.E. QTR. SECTION 18
T–17 N; R–14 W
HOLMES COUNTY, OHIO

SURVEYED FOR: ROY KUHNS

0 300 600

SCALE: 1"=300'

▲ R.R. SPIKE FOUND

● 5/8" REBAR FOUND UNLESS OTHERWISE NOTED

○ 5/8" REBAR SET WITH I.D. CAP
I.D. CAP MARKED "BAKER 6938"

REFERENCES

DEED VOL. 271 PAGE 983
O.R. VOL. 258 PAGE 4140
O.R. VOL. 258 PAGE 4145
O.R. VOL. 175 PAGE 2209
O.R. VOL. 261 PAGE 6883
PLAT VOL. 16 PAGE 20
PLAT VOL. 18 PAGE 236

BASIS OF BEARINGS FROM
OHIO STATE PLANE COORDINATE
SYSTEM, NORTH ZONE, N.A.D. 83

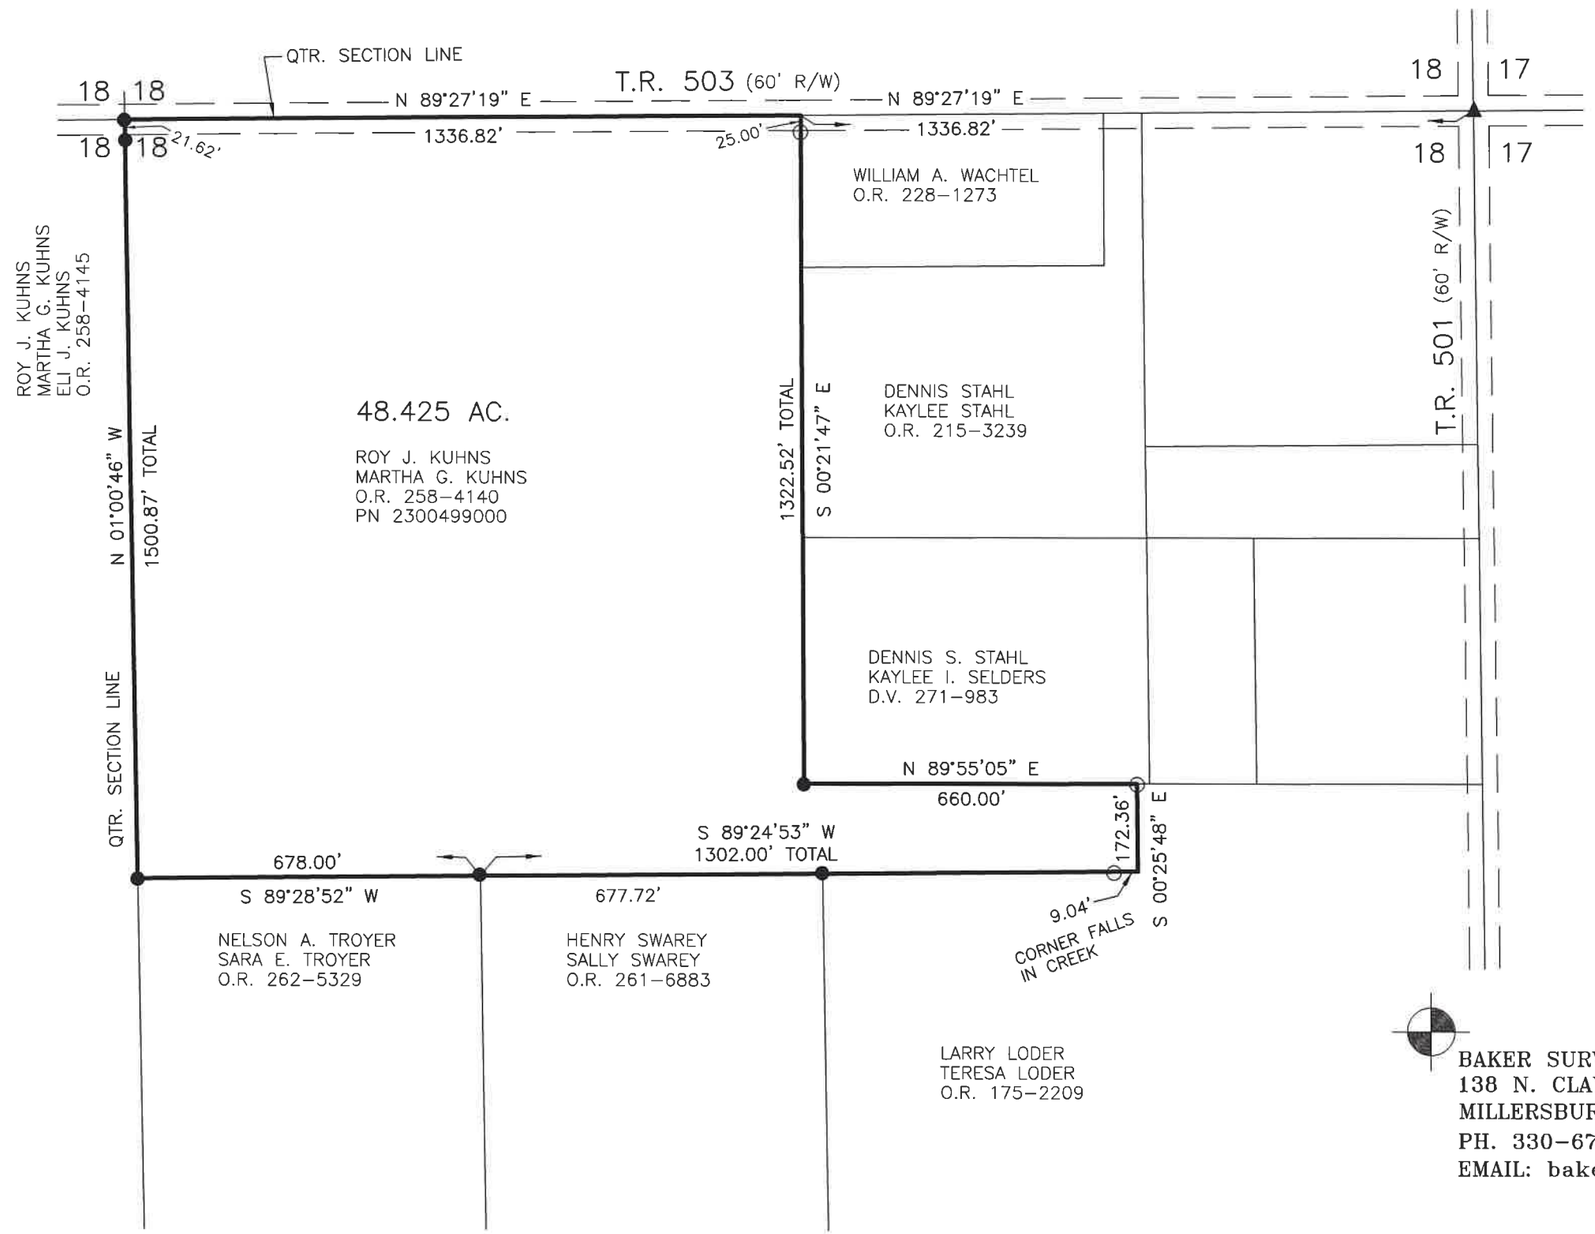

STATE OF OHIO
DONALD C. BAKER 6938
REGISTERED PROFESSIONAL SURVEYOR

I CERTIFY THIS SURVEY TO BE CORRECT
TO THE BEST OF MY KNOWLEDGE.

DONALD C. BAKER P.S. 6938

DATE: JANUARY 4, 2021
TAB\VJD
FILE NAME: WORK5\S–637–20\CNK

BAKER SURVEYING, LLC
138 N. CLAY STREET
MILLERSBURG, OHIO 44654
PH. 330–674–4788
EMAIL: bakersurveying@gmail.com