FEB 24'17 AM10:29

SURVEY OF A 40 FOOT EASEMENT

SALT CREEK TOWNSHIP
S.W. QTR. SECTION 1
N.W. QTR. SECTION 12
T–14 N; R–12 W
HOLMES COUNTY, OHIO

SURVEYED FOR: HOLMES COUNTY SEWER DEPARTMENT

0 100 200

SCALE: 1"=100'

● 5/8" REBAR FOUND
UNLESS OTHERWISE NOTED

N

REFERENCES

DEED VOL. 208 PAGE 832
DEED VOL. 230 PAGE 411
O.R. VOL. 215 PAGE 904
O.R. VOL. 255 PAGE 3982
PLAT VOL. 11 PAGE 19
PLAT VOL. 12 PAGE 187
PLAT VOL. 19 PAGE 40
PLAT VOL. 19 PAGE 2786
PLAT VOL. 19 PAGE 2919

BEARINGS FROM PLAT VOL. 19 PAGE 2919

STATE OF OHIO
AARON L. GERBER 8379
REGISTERED PROFESSIONAL SURVEYOR

PRELIMINARY FOR REVIEW ONLY

I CERTIFY THIS SURVEY TO BE CORRECT TO THE BEST OF MY KNOWLEDGE.

AARON L. GERBER P.S. 8379
DATE: FEBRUARY 23, 2017
ALG
FILE NAME: WORK5\S-112-17\AG-DB
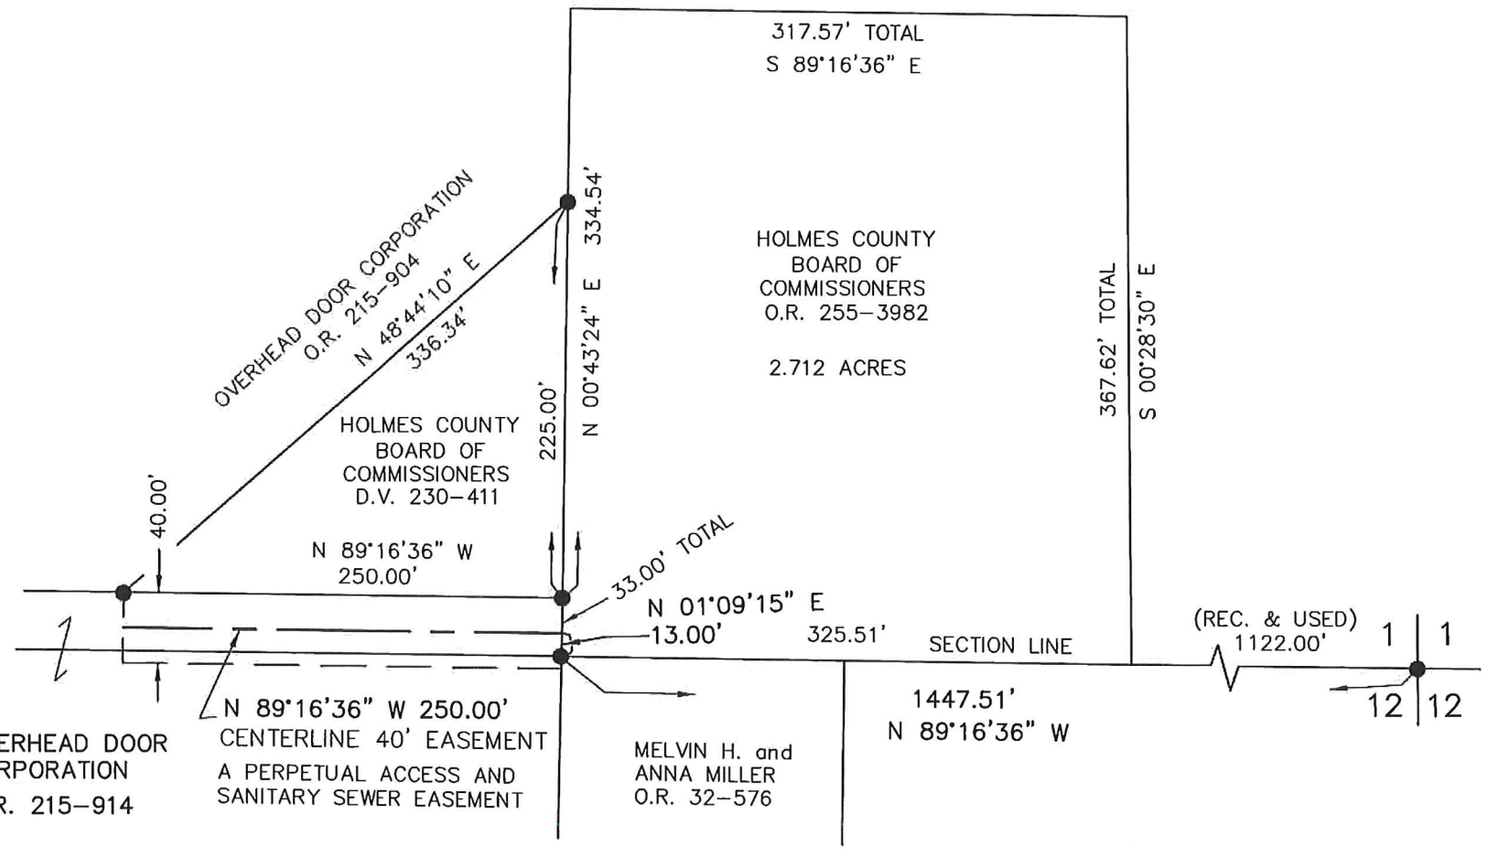
BAKER SURVEYING, LLC
138 N. CLAY STREET
MILLERSBURG, OHIO 44654
PH. 330-674-4788
FAX 330-674-6027
EMAIL: bakersurveying@gmail.com