0 200 400

SCALE: 1"=200'

● 5/8" REBAR FOUND UNLESS OTHERWISE NOTED

○ 5/8" REBAR SET WITH I.D. CAP MARKED "BAKER SURVEYING"

SALT CREEK TOWNSHIP
S.W. QTR. SECTION 3
T–14 N; R–12 W
HOLMES COUNTY, OHIO

SURVEYED FOR: NATHAN TROYER

BASIS OF BEARINGS FROM OHIO STATE PLANE COORDINATE SYSTEM, NORTH ZONE, N.A.D. 83, 2011 ADJUSTMENT

REFERENCES
O.R. VOL. 289 PAGE 1479
O.R. VOL. 188 PAGE 1092
O.R. VOL. 286 PAGE 2472
O.R. VOL. 185 PAGE 3334

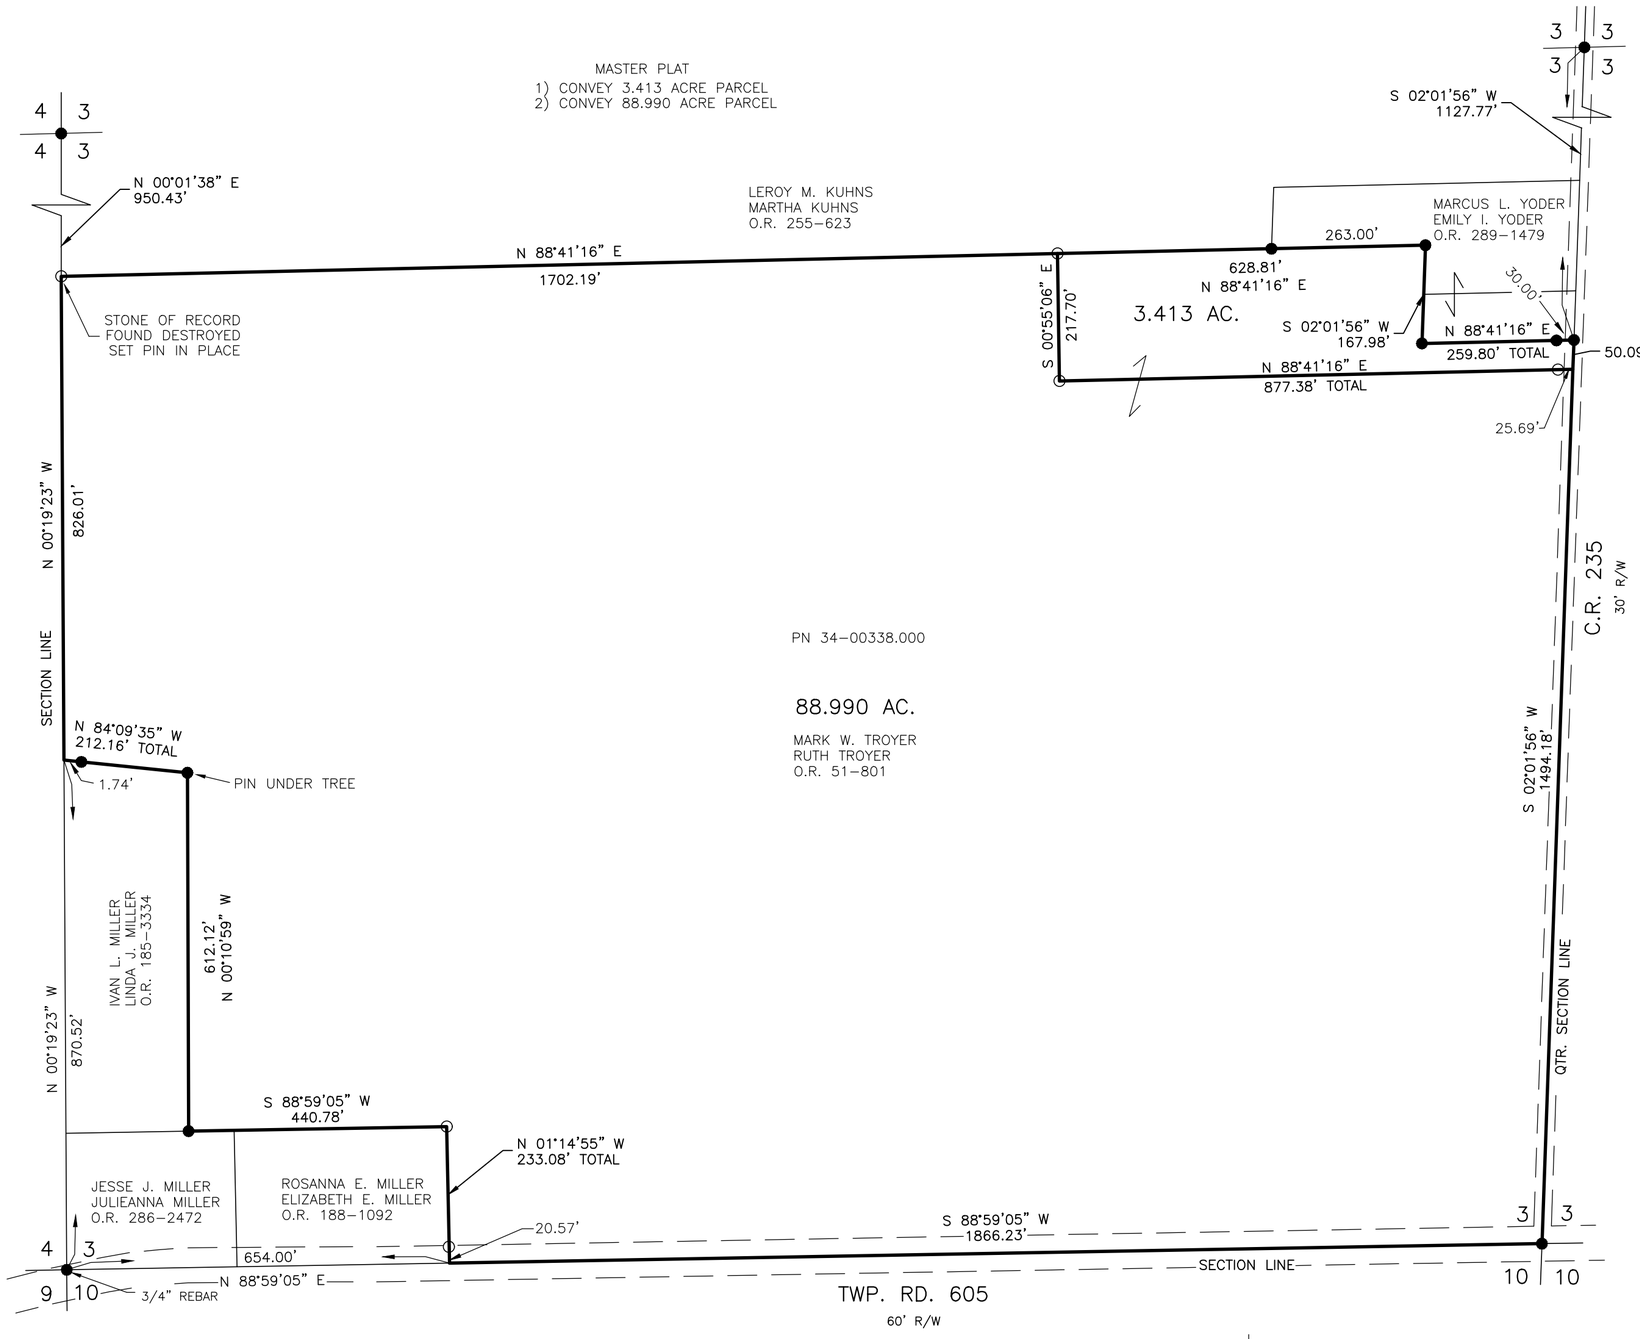

STATE OF OHIO
DONALD C. BAKER 6938
REGISTERED
PROFESSIONAL SURVEYOR

I CERTIFY THIS SURVEY TO BE CORRECT TO THE BEST OF MY KNOWLEDGE.

DONALD C. BAKER P.S. 6938
DATE: MARCH 31, 2026
TAB
FILE NAME: WORK7\S–26–311\LDM
ENGINEERING ASSOCIATES, INC. DBA BAKER SURVEYING

BAKER SURVEYING
138 N. CLAY STREET
MILLERSBURG, OHIO 44654
PH. 330–674–4788
EMAIL: bakersurveying@gmail.com