VILLAGE OF MT. HOPE
LOTS 70 & 71

SALT CREEK TOWNSHIP
FRACTIONAL SECTION 12
T–14 N; R–12 W
HOLMES COUNTY, OHIO

SURVEYED FOR: ELSIE TROYER

0 50 100

SCALE: 1"=50'

- MAG NAIL FOUND
- 5/8" REBAR FOUND UNLESS OTHERWISE NOTED
- MAG NAIL SET
- 5/8" REBAR SET WITH I.D. CAP I.D. CAP MARKED "BAKER SURVEYING LLC"

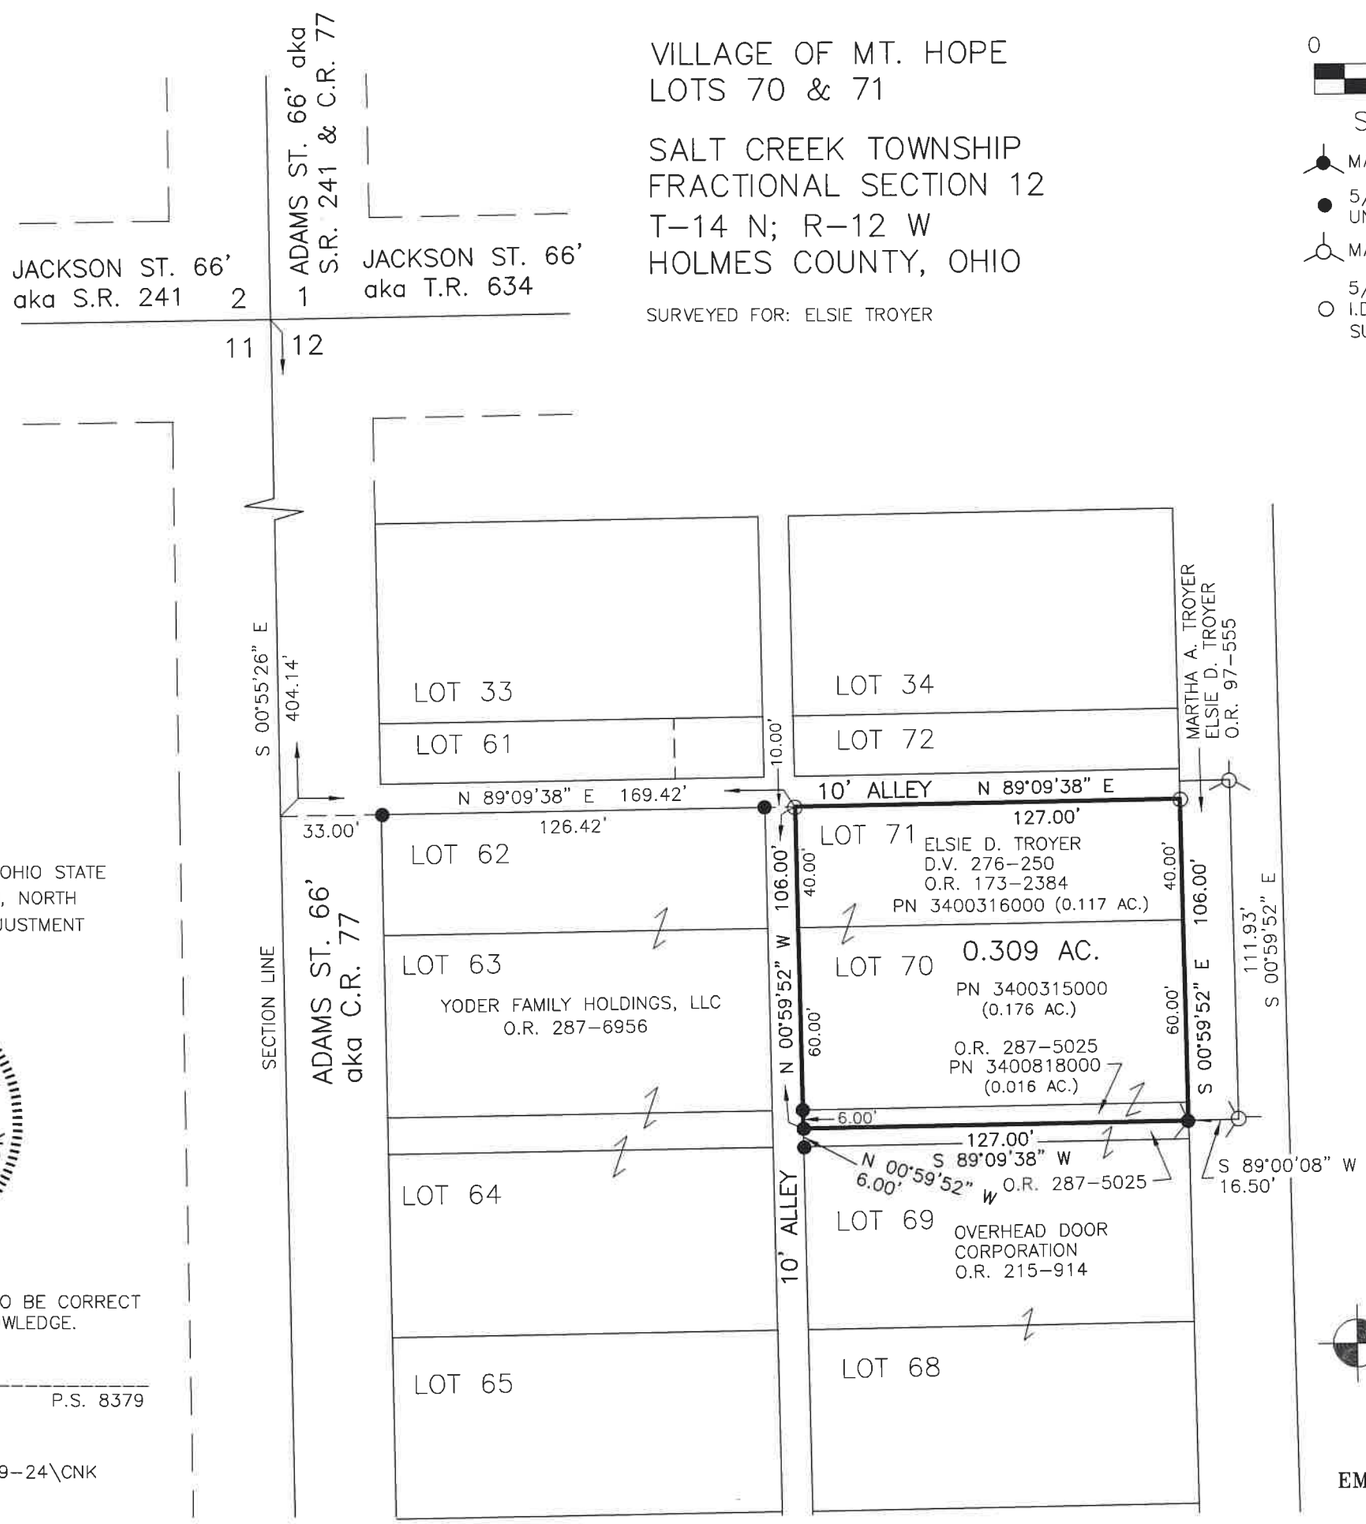

REFERENCES

O.R. VOL. 97 PAGE 555
O.R. VOL. 173 PAGE 2384
O.R. VOL. 287 PAGE 6956
PLAT VOL. 18 PAGE 163
PLAT VOL. 19 PAGE 5213

BASIS OF BEARINGS FROM OHIO STATE PLANE COORDINATE SYSTEM, NORTH ZONE, N.A.D. 83, 2011 ADJUSTMENT

STATE OF OHIO
AARON L. GERBER
8379
REGISTERED PROFESSIONAL SURVEYOR

I CERTIFY THIS SURVEY TO BE CORRECT TO THE BEST OF MY KNOWLEDGE.

AARON L. GERBER P.S. 8379

DATE: APRIL 18, 2024
ALG
FILE NAME: WORK5\S–179–24\CNK

BAKER SURVEYING, LLC
138 N. CLAY STREET
MILLERSBURG, OHIO 44654
PH. 330–674–4788
EMAIL: bakersurveying@gmail.com