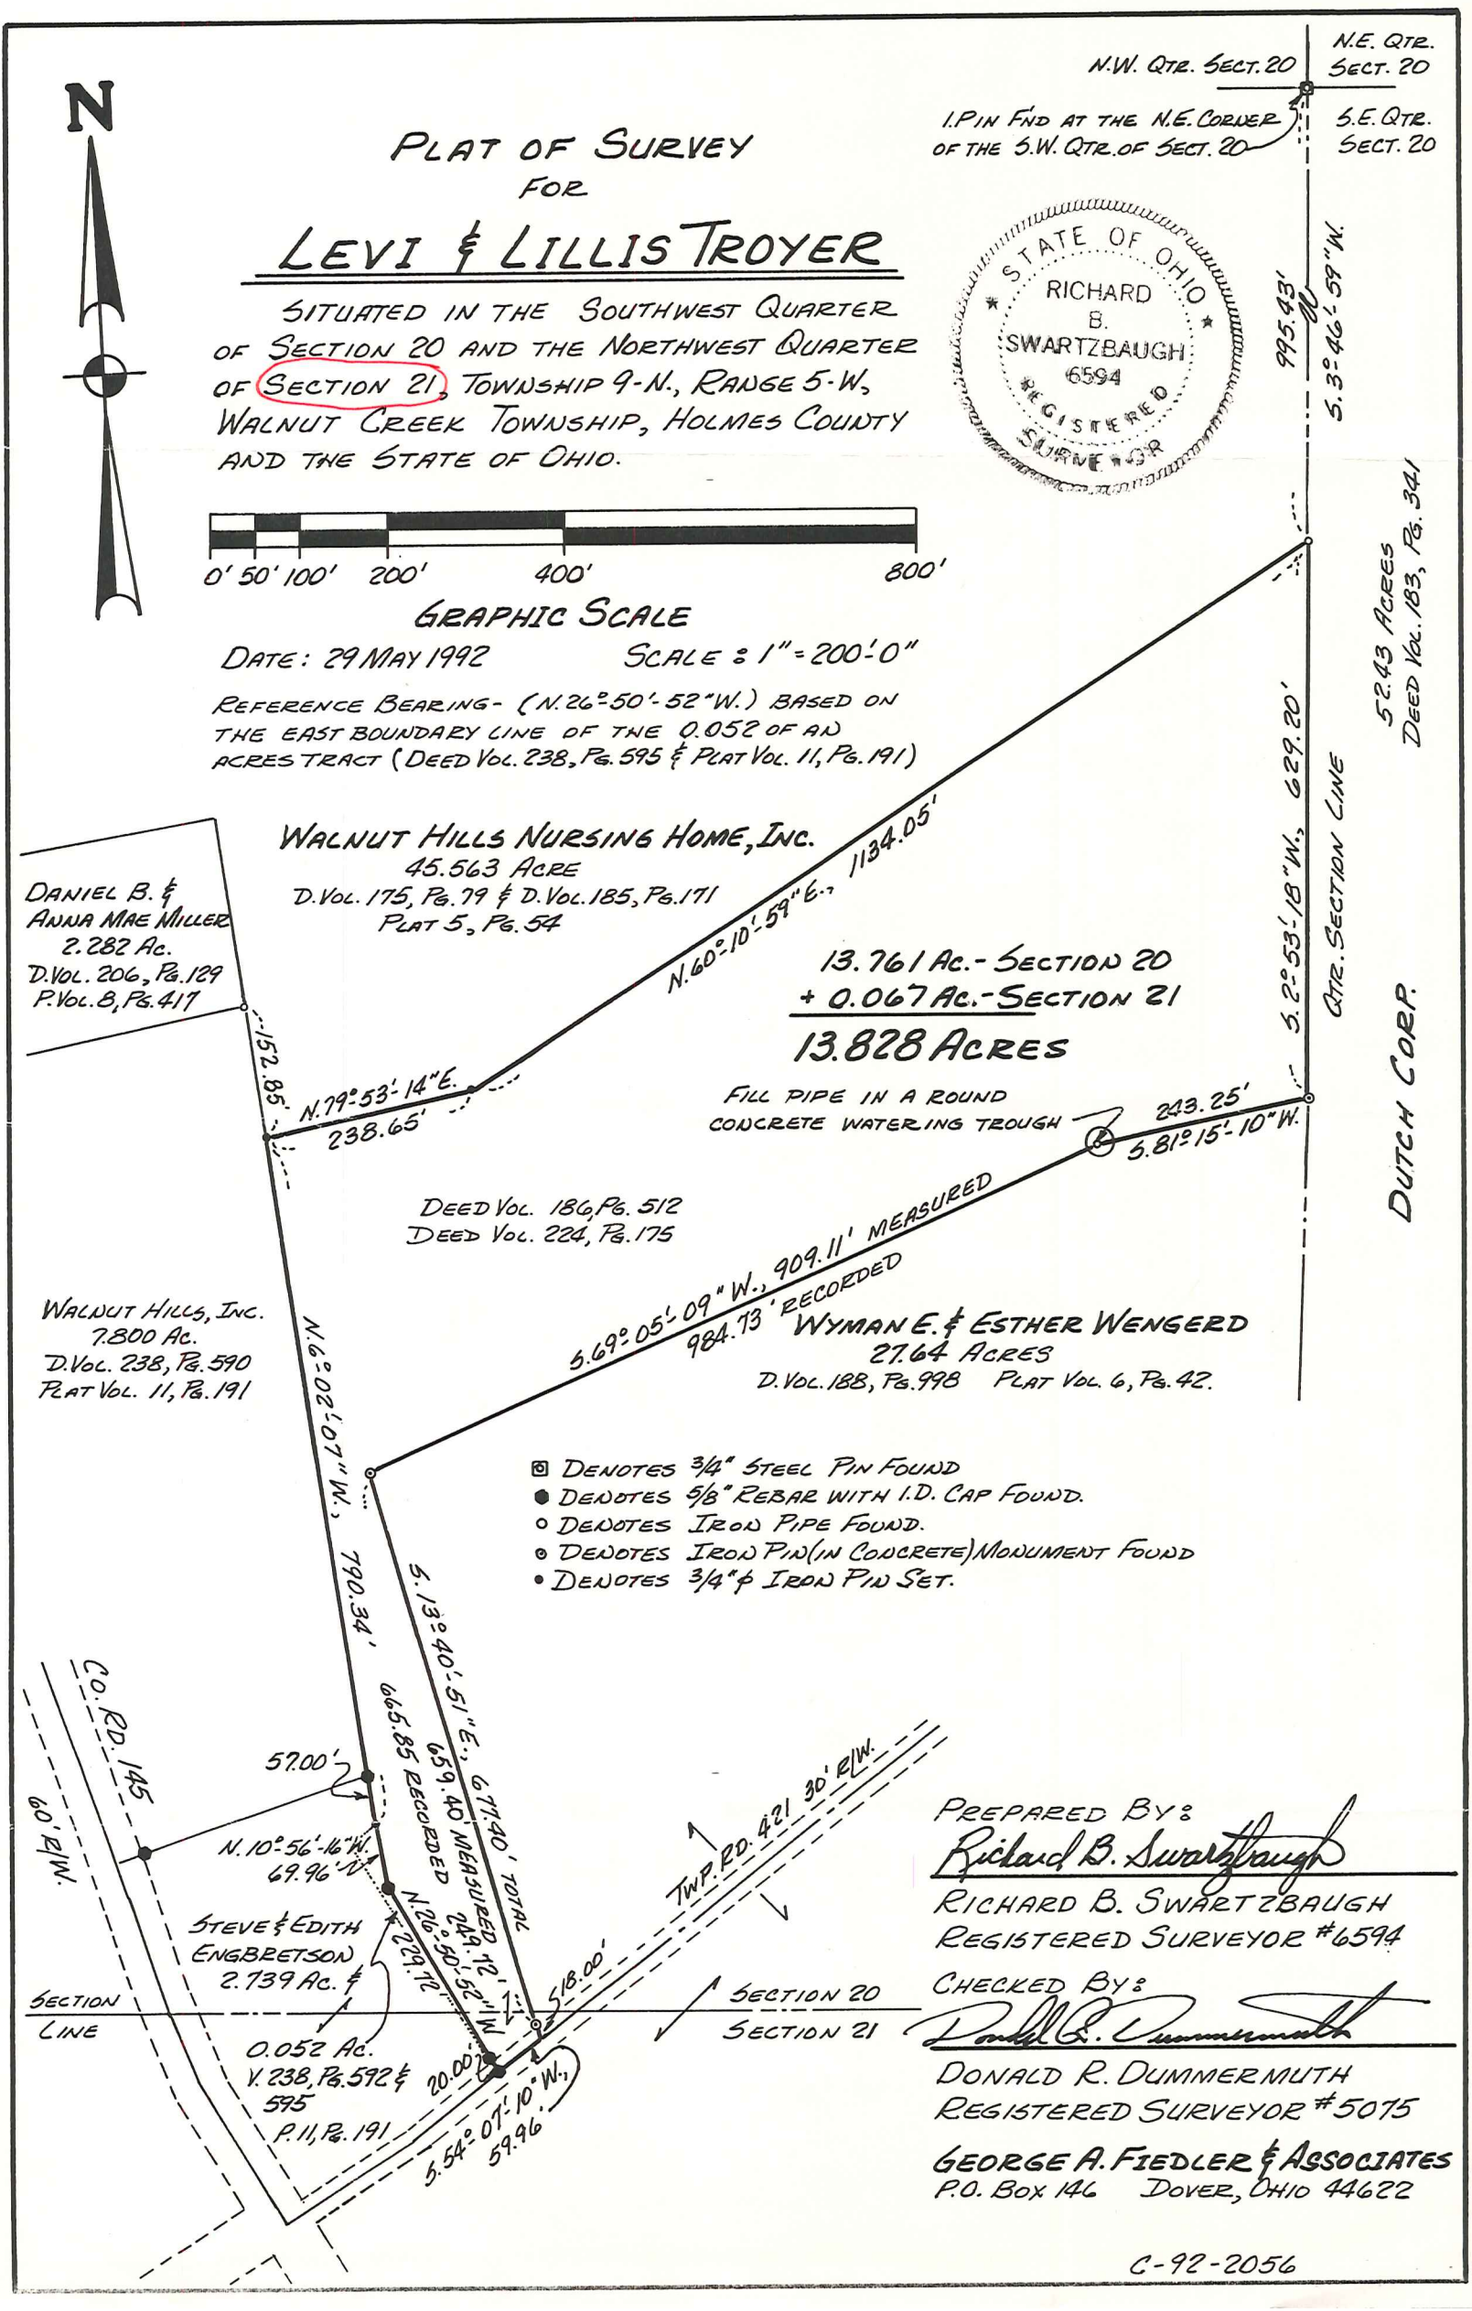


PREPARED BY:
Richard B. Swartzbaugh
RICHARD B. SWARTZBAUGH
REGISTERED SURVEYOR #6594

CHECKED BY:
Donald R. Dummermuth
DONALD R. DUMMERMUTH
REGISTERED SURVEYOR #5075

GEORGE A. FIEDLER & ASSOCIATES
P.O. BOX 146 DOVER, OHIO 44622

C-92-2056