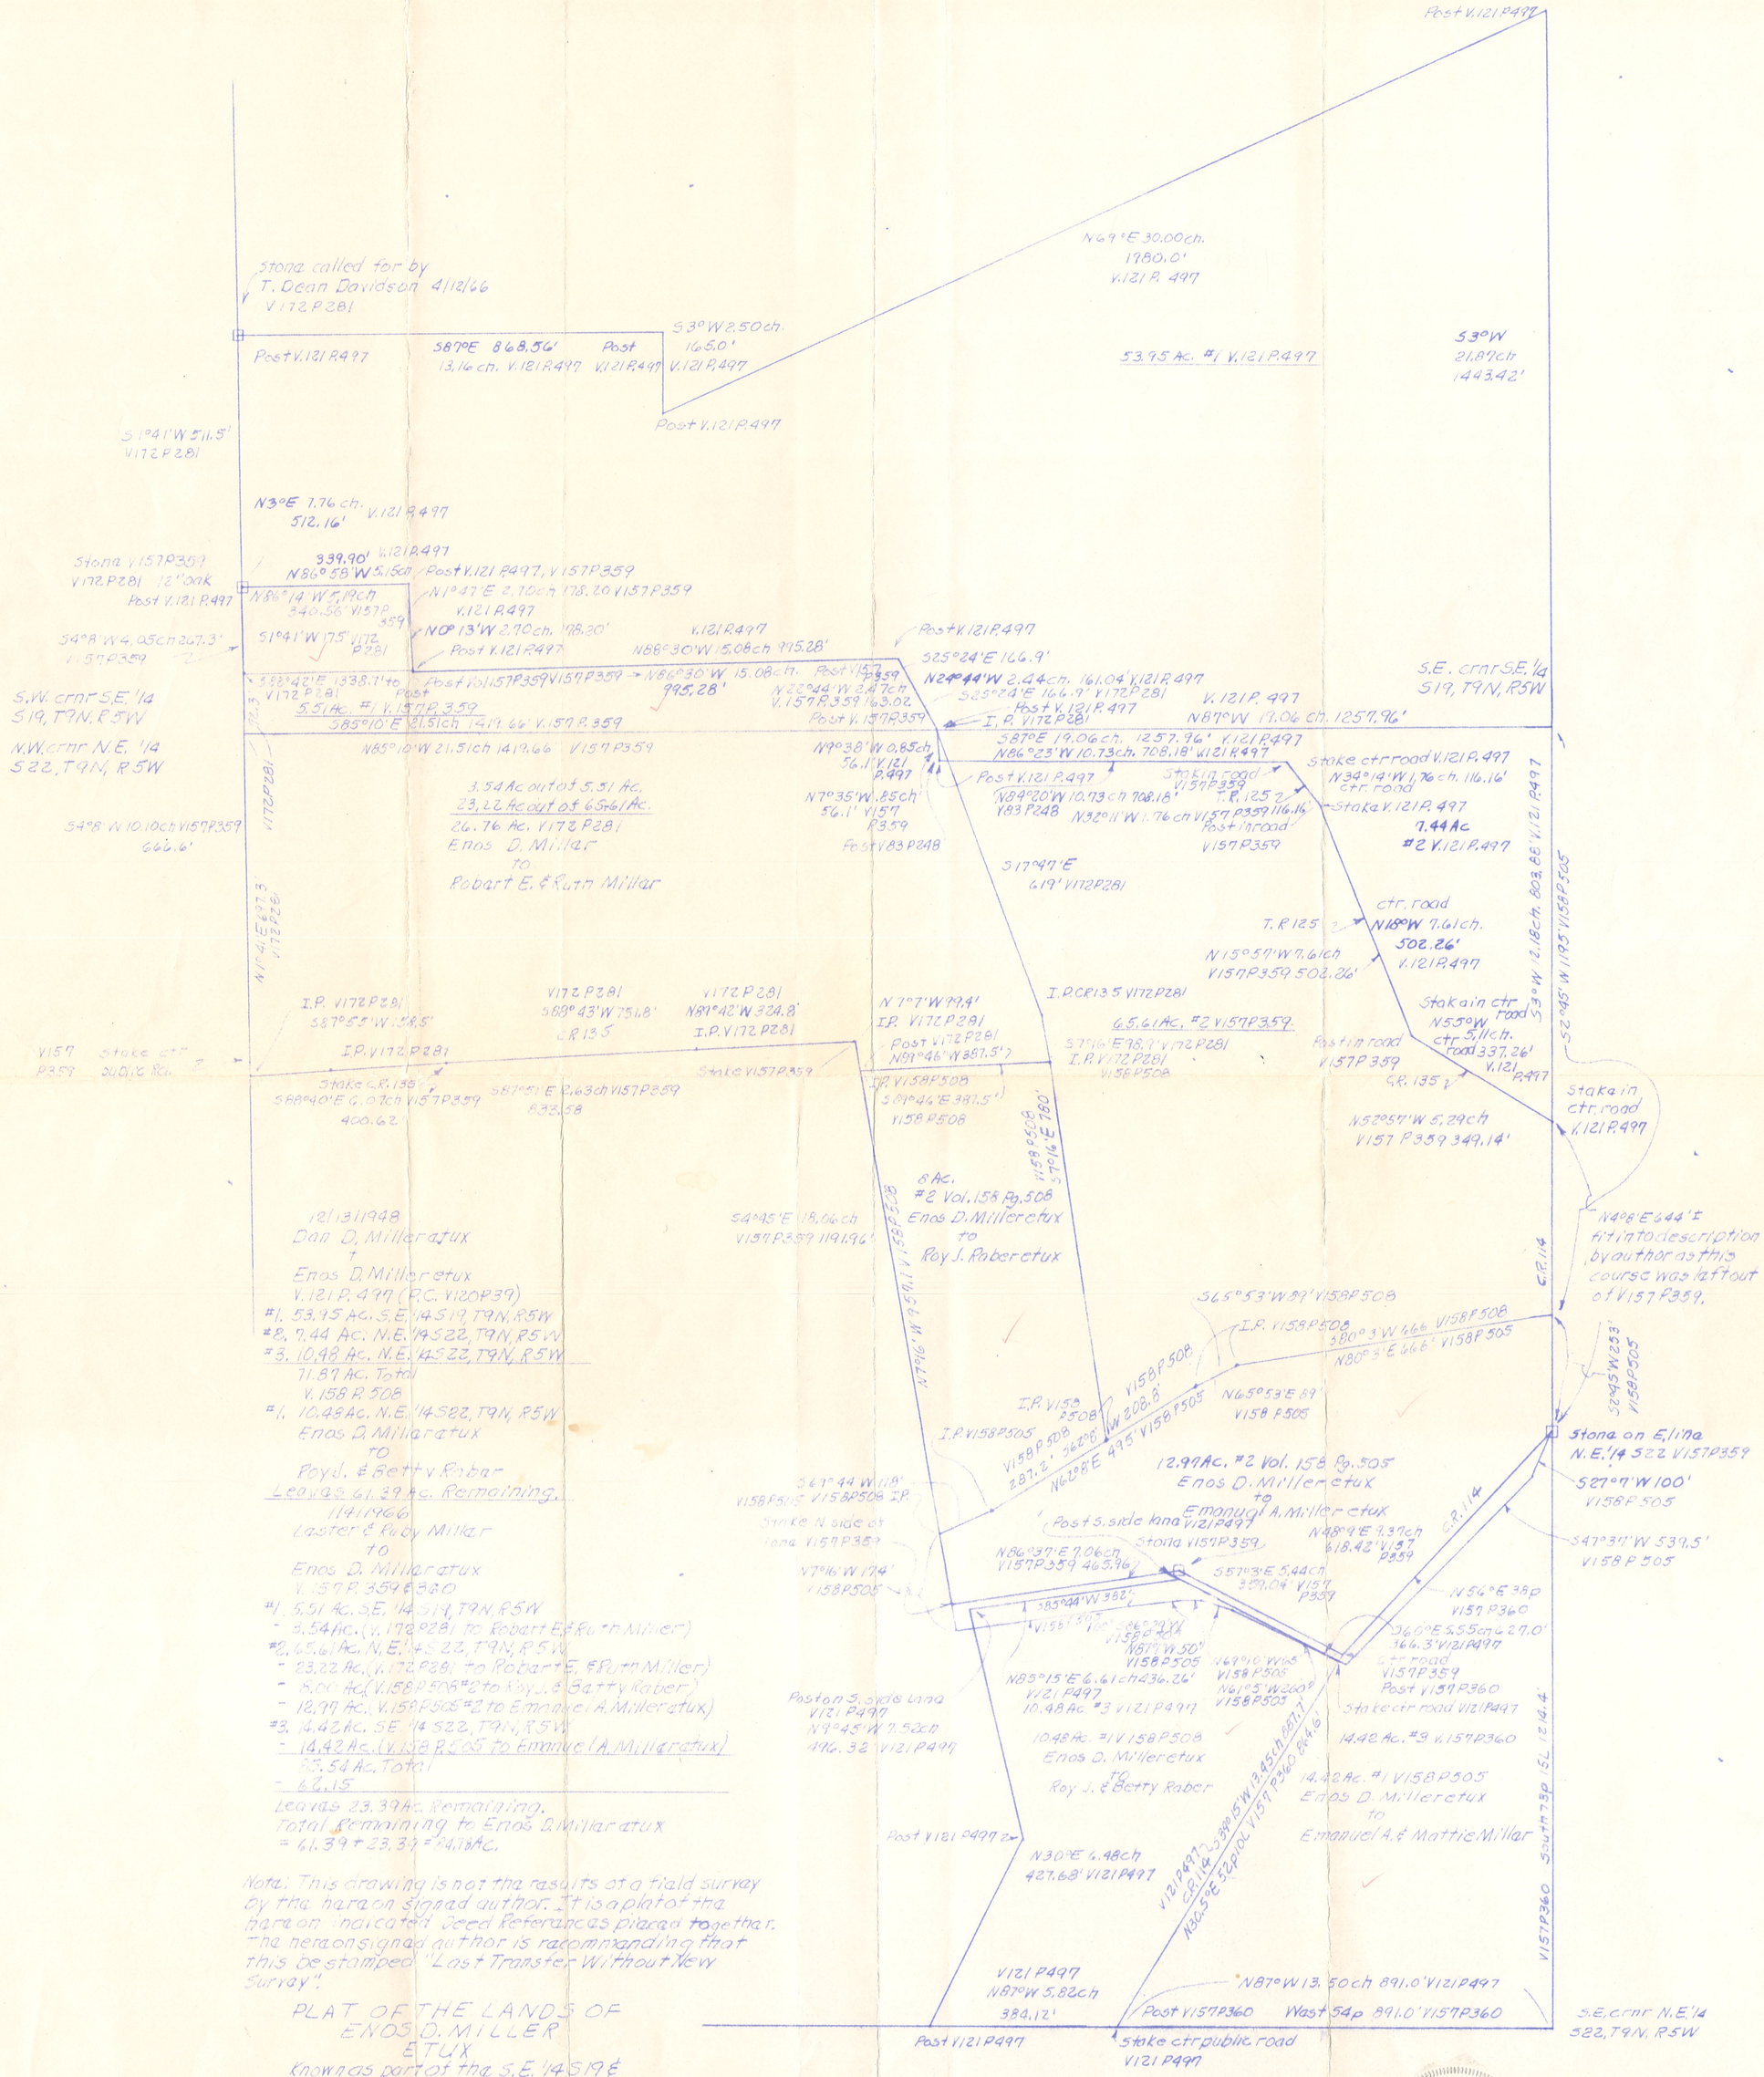

Note: This drawing is not the results of a field survey by the hereon signed author. It is a plat of the hereon indicated Deed References placed together. The hereonsigned author is recommending that this be stamped "Last Transfer Without Newy Survey".

PLAT OF THE LANDS OF
ENOS D. MILLER
ET UX
Known as part of the S.E. 1/4 S19 & N.E. 1/4 S22, T9N, R5W of Walnut Creek Twp., Hol. Co., Ohio.
Robert L. Kasner PS, 5193
P.E. 28820

2/23/79