WASHINGTON TOWNSHIP
N.W. & N.E. QTR. SECTION 5
T–19 N; R–15 W
HOLMES COUNTY, OHIO

SURVEYED FOR: STEVE MAAG

REFERENCES
O.R. VOL. 268 PAGE 1221
O.R. VOL. 281 PAGE 1238
PLAT VOL. 19 PAGE 3755
PLAT VOL. 19 PAGE 4394


BASIS OF BEARINGS FROM OHIO STATE PLANE COORDINATE SYSTEM, NORTH ZONE, N.A.D. 83, 2011 ADJUSTMENT

MASTER PLAT
1) CONVEY 5.691 AC., 5.100 AC., 5.200 AC. AND 11.000 AC. PARCELS FROM THE GRANTOR TO THEMSELVES.

0 200 400

SCALE: 1"=200'

- ■ STONE FOUND
- ● 5/8" REBAR FOUND UNLESS OTHERWISE NOTED
- ○ 5/8" REBAR SET WITH I.D. CAP MARKED "BAKER SURVEYING"

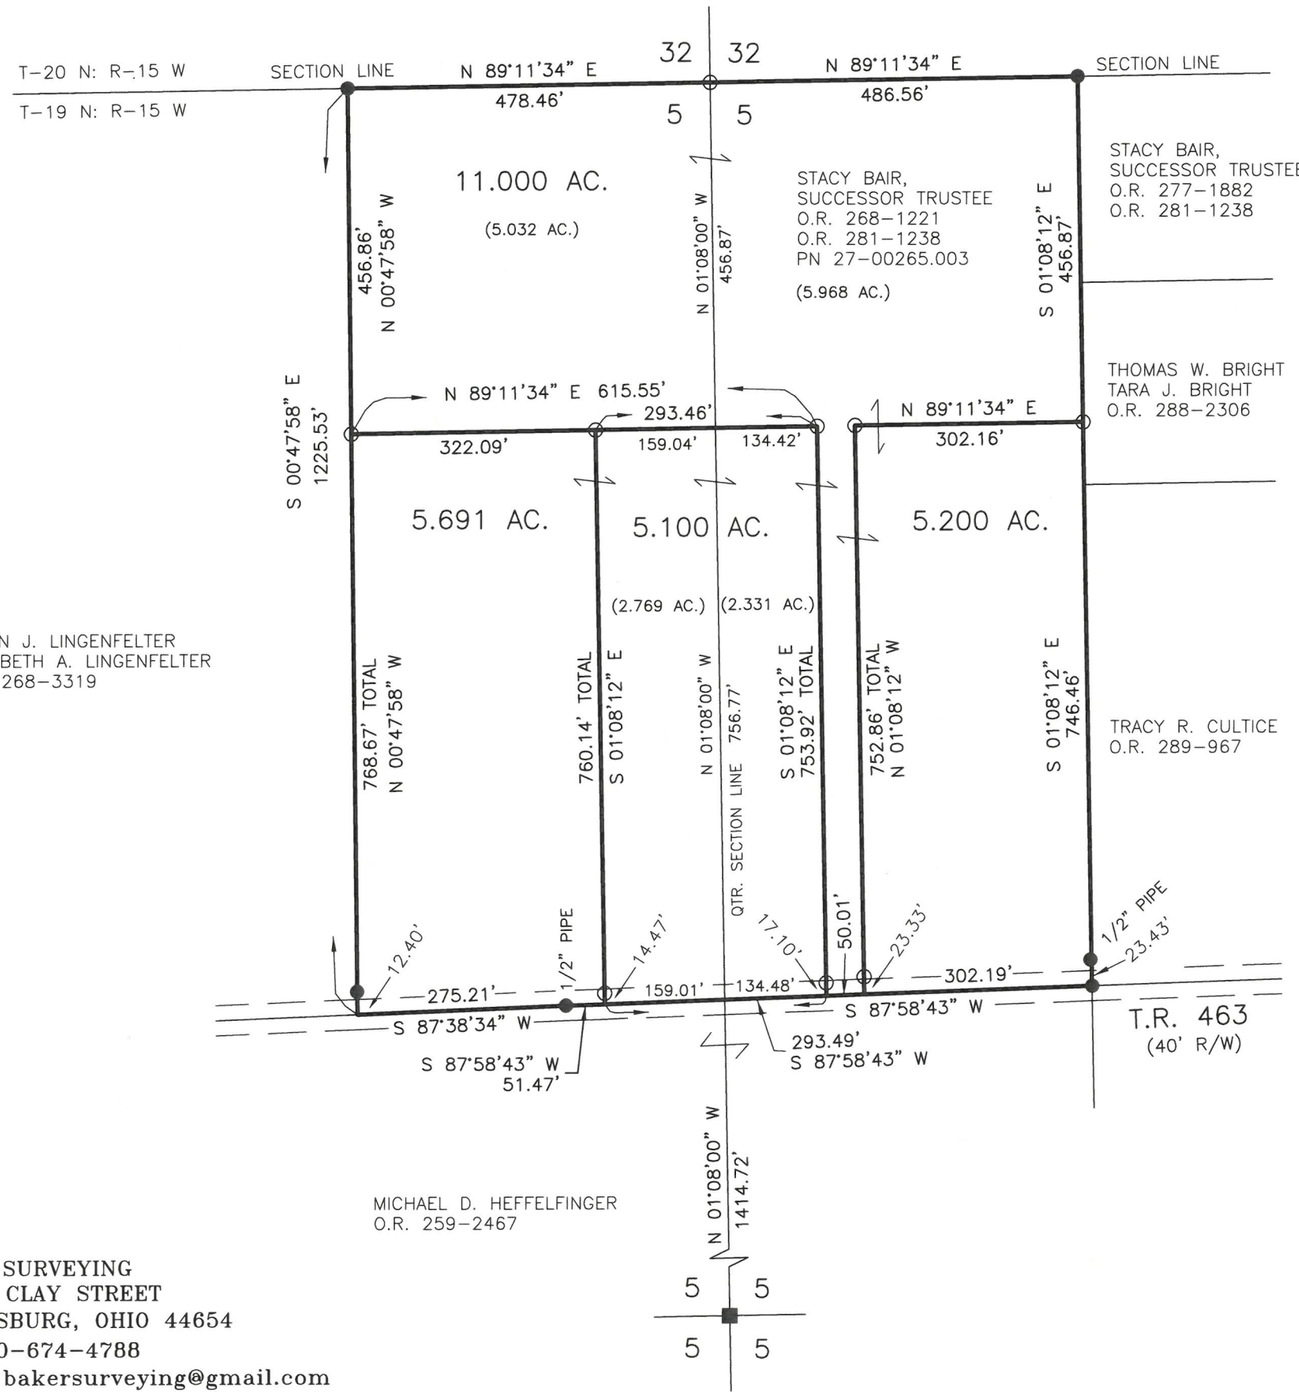

STATE OF OHIO
DONALD C. BAKER
6938
REGISTERED
PROFESSIONAL SURVEYOR

I CERTIFY THIS SURVEY TO BE CORRECT TO THE BEST OF MY KNOWLEDGE.

DONALD C. BAKER P.S. 6938
DATE: NOVEMBER 17, 2026
KES
FILE NAME: WORK7\S–26–634\LDM
ENGINEERING ASSOCIATES, INC. DBA BAKER SURVEYING

BAKER SURVEYING
138 N. CLAY STREET
MILLERSBURG, OHIO 44654
PH. 330–674–4788
EMAIL: bakersurveying@gmail.com