OCT 26 '05 AM10:39

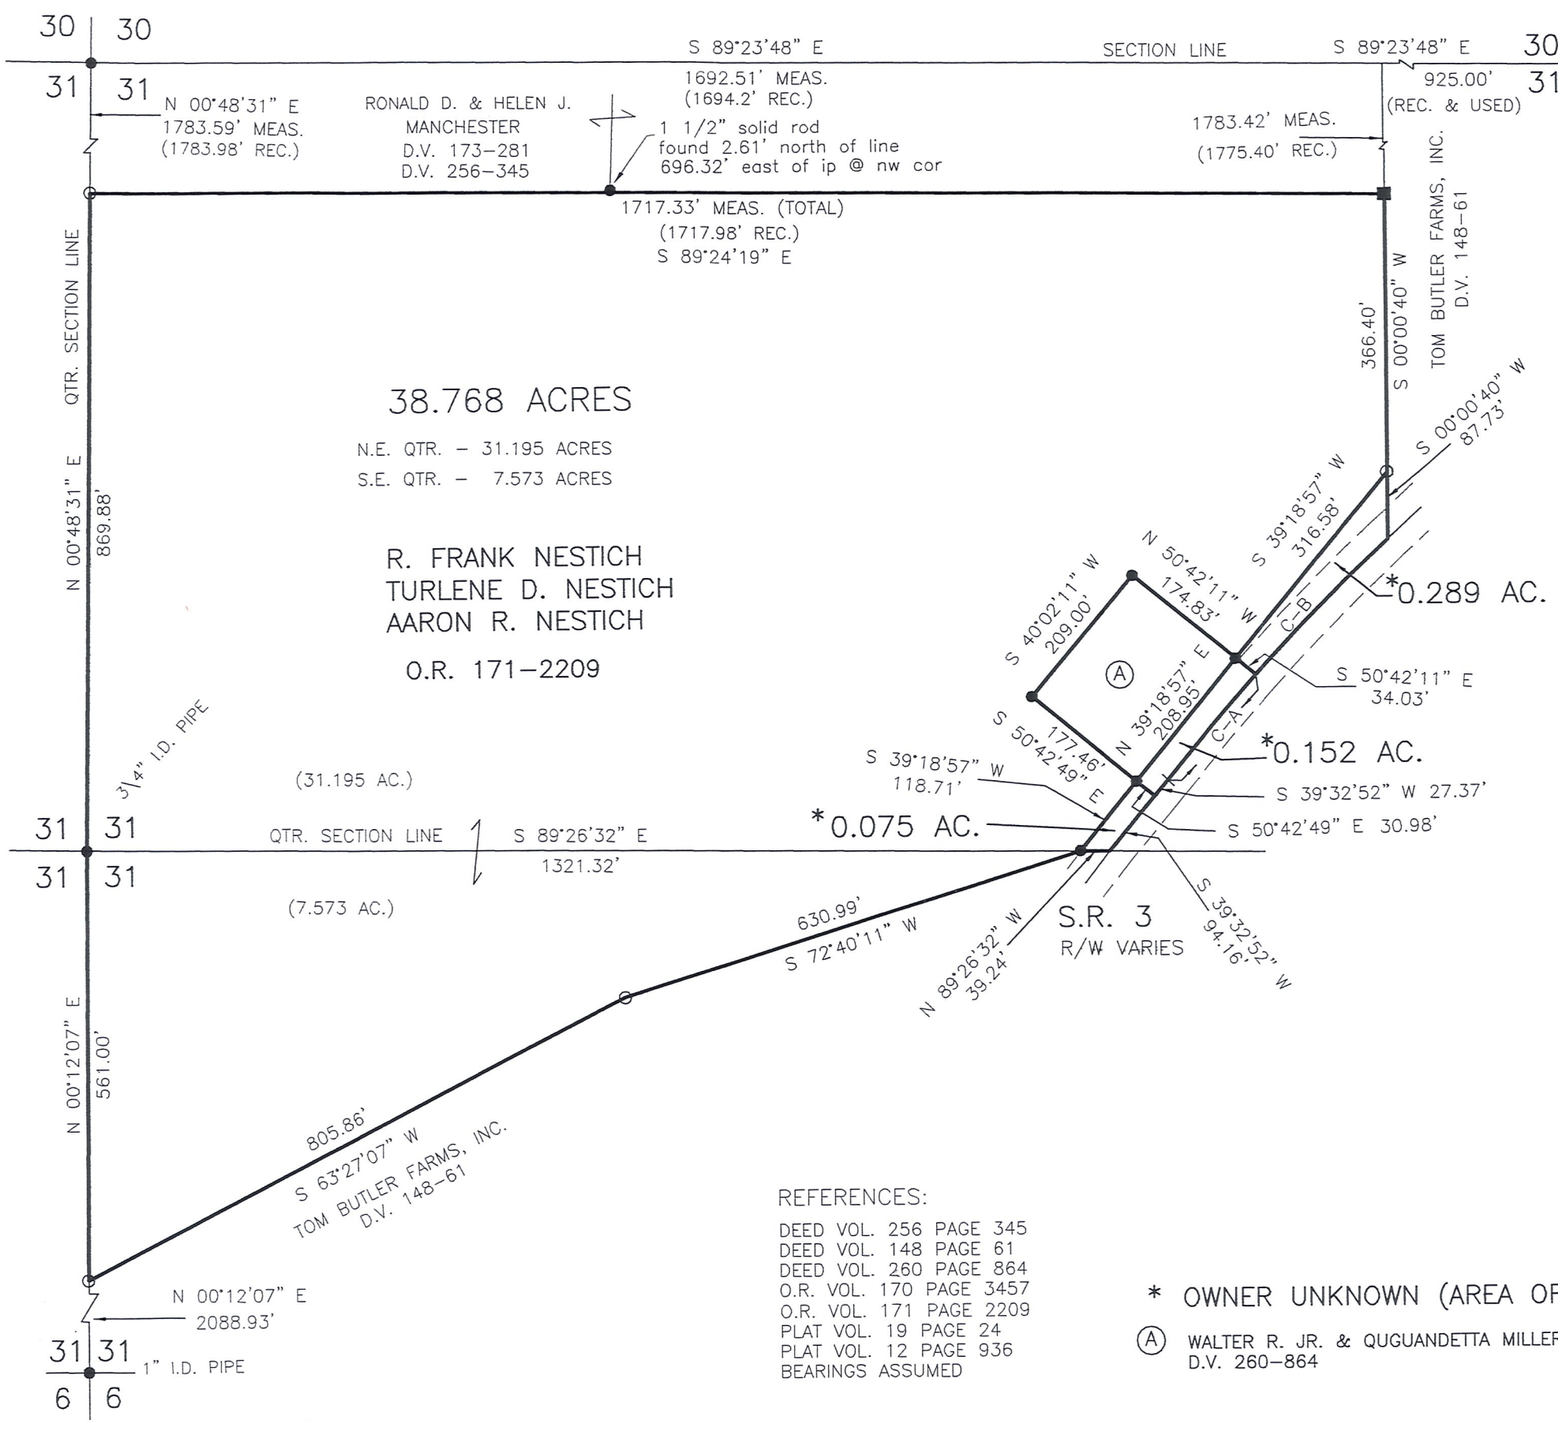

WASHINGTON TOWNSHIP
N.E. & S.E. QTRS. SECTION 31
T-20 N; R-15 W
HOLMES COUNTY OHIO

SURVEYED FOR: FRANK NESTICH

CURVE A
Δ=03°23'25"
R=3069.42'
L=181.63'
T=90.84'
C LEN=181.60'
BRG=S 40°14'33" W

CURVE B
Δ=04°39'39"
R=3069.42'
L=249.68'
T=124.91'
C LEN=249.61'
BRG=S 44°16'05" W

0 200 400
SCALE: 1"=200'

- ■ STONE FOUND
- ● 5/8" REBAR FOUND UNLESS OTHERWISE NOTED
- ○ 5/8" REBAR SET WITH I.D. CAP I.D. CAP MARKED "BAKER 6938"

REFERENCES:
DEED VOL. 256 PAGE 345
DEED VOL. 148 PAGE 61
DEED VOL. 260 PAGE 864
O.R. VOL. 170 PAGE 3457
O.R. VOL. 171 PAGE 2209
PLAT VOL. 19 PAGE 24
PLAT VOL. 12 PAGE 936
BEARINGS ASSUMED

* OWNER UNKNOWN (AREA OF GAP IN DEEDS)

(A) WALTER R. JR. & QUGUANDETTA MILLER
D.V. 260-864

STATE OF OHIO
JAMIE D. DARR 7755
REGISTERED PROFESSIONAL SURVEYOR

I CERTIFY THIS SURVEY TO BE CORRECT TO THE BEST OF MY KNOWLEDGE.

JAMIE D. DARR P.S. 7755
DATE: OCTOBER 13, 2005
JDD\ALG
FILE NAME: WORK3\S-585-05\MLD

DONALD C. BAKER SURVEYING
138 N. CLAY STREET
MILLERSBURG, OHIO 44654
PH. 330-674-4788
FAX 330-674-6027