FEB 14'17 AM 9:09

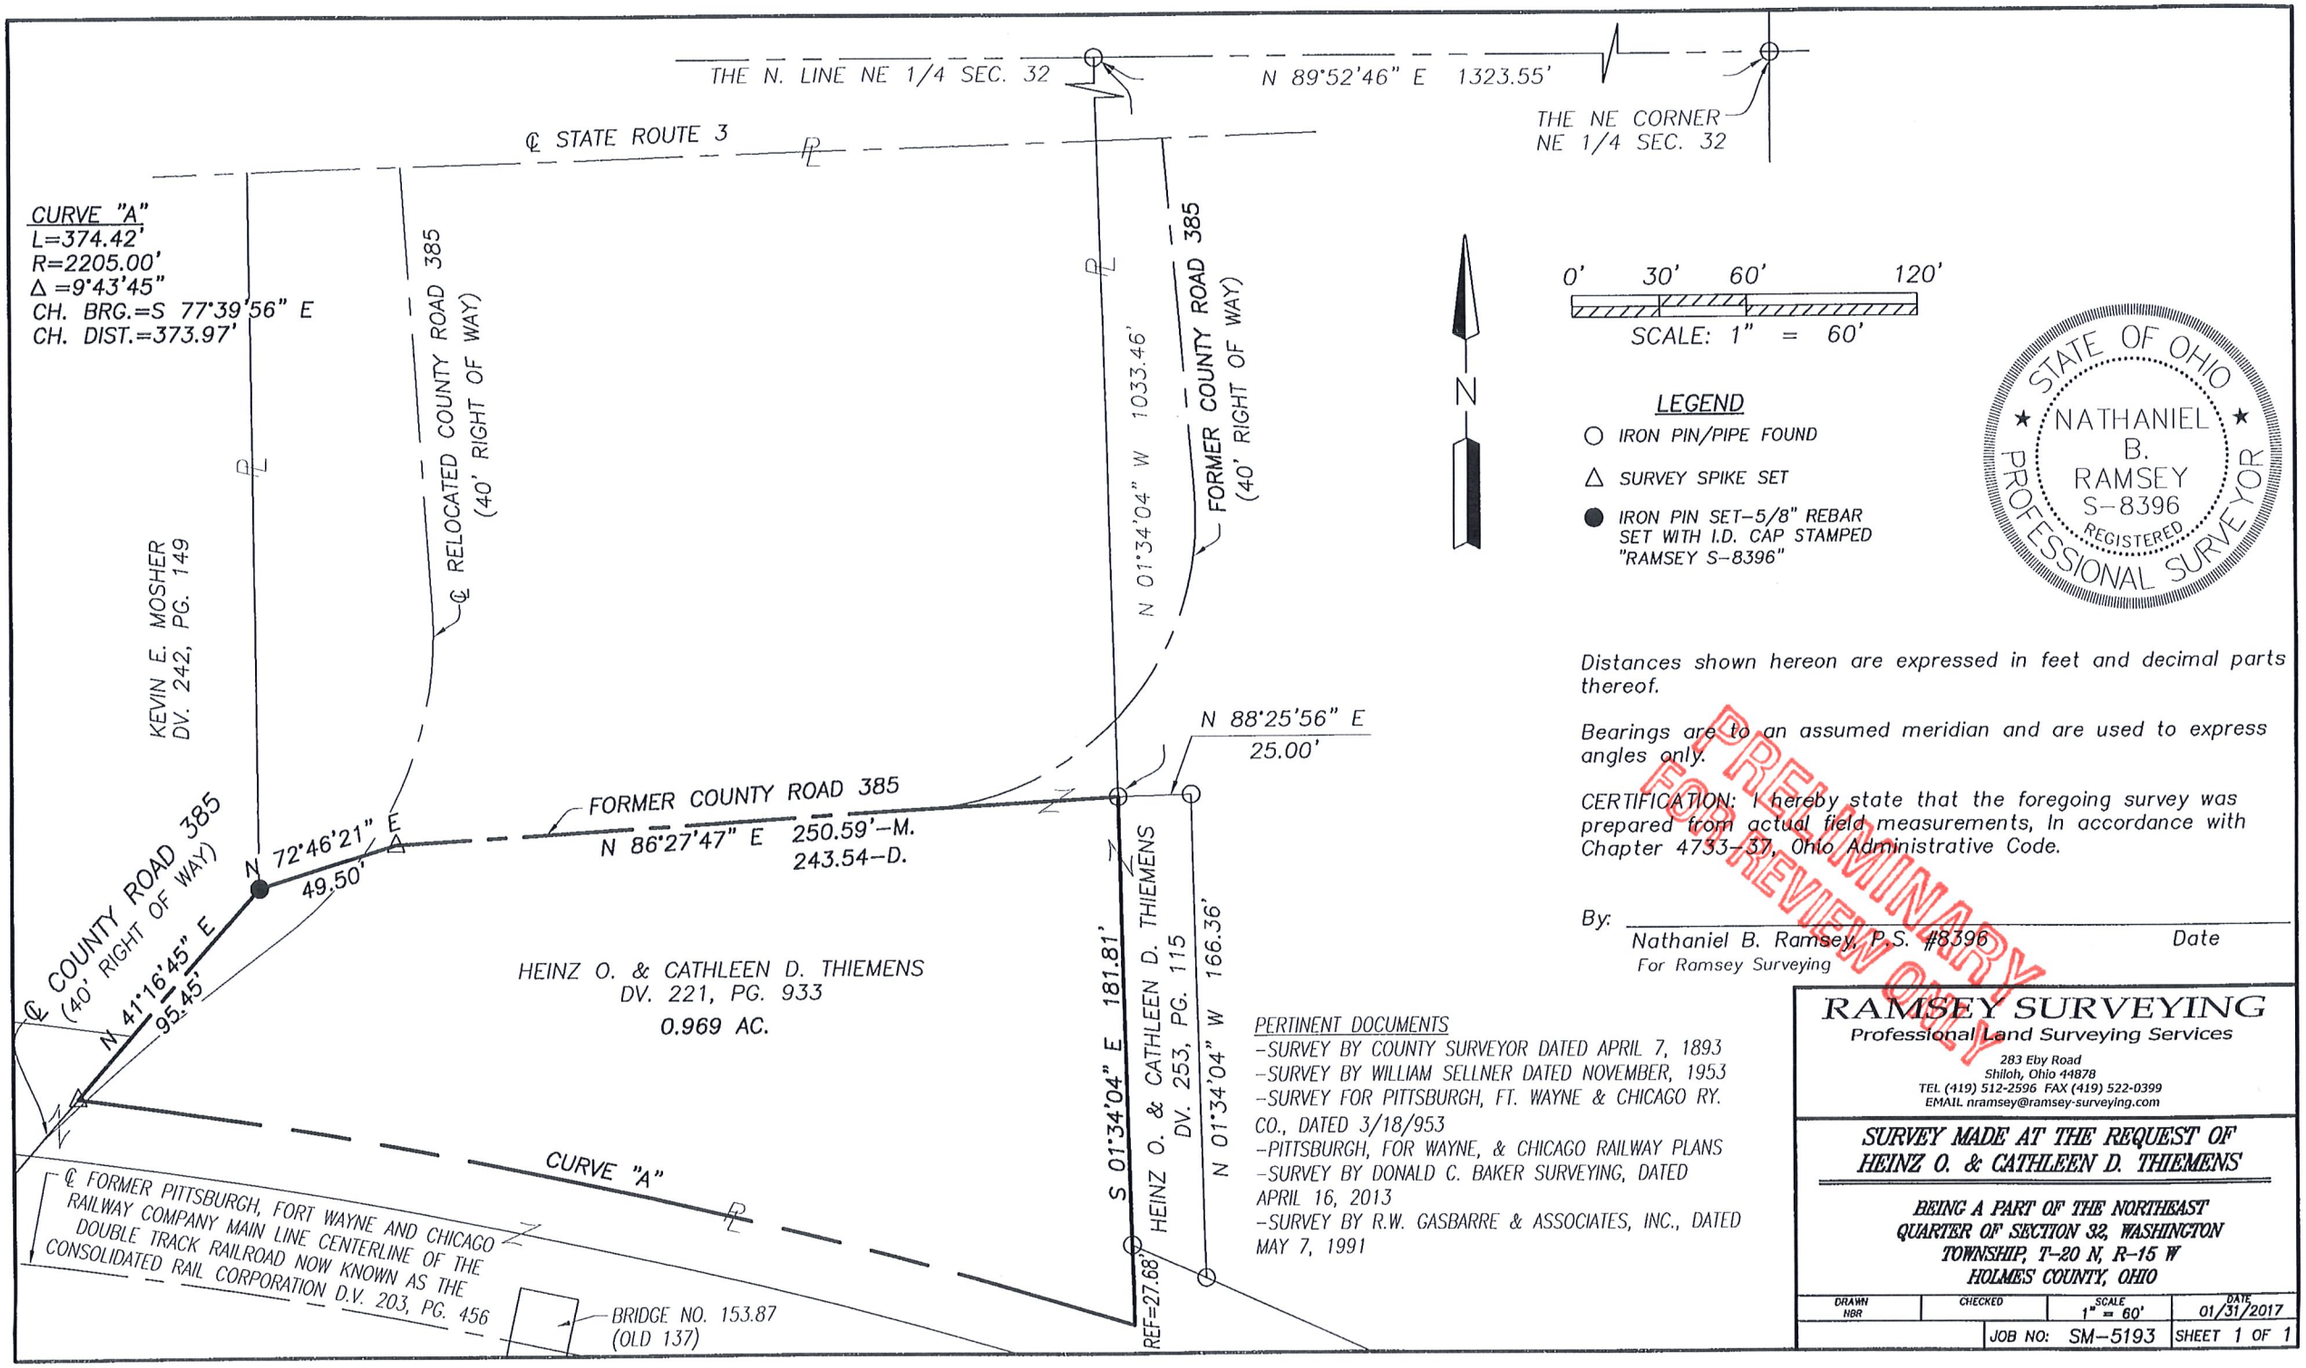

LEGEND

- ○ IRON PIN/PIPE FOUND
- △ SURVEY SPIKE SET
- ● IRON PIN SET–5/8" REBAR SET WITH I.D. CAP STAMPED "RAMSEY S–8396"

STATE OF OHIO
NATHANIEL B. RAMSEY
S–8396
REGISTERED
PROFESSIONAL SURVEYOR

Distances shown hereon are expressed in feet and decimal parts thereof.

Bearings are to an assumed meridian and are used to express angles only.

CERTIFICATION: I hereby state that the foregoing survey was prepared from actual field measurements, In accordance with Chapter 4733-37, Ohio Administrative Code.

PRELIMINARY FOR REVIEW ONLY

By: _____
Nathaniel B. Ramsey, P.S. #8396 Date
For Ramsey Surveying

PERTINENT DOCUMENTS
-SURVEY BY COUNTY SURVEYOR DATED APRIL 7, 1893
-SURVEY BY WILLIAM SELLNER DATED NOVEMBER, 1953
-SURVEY FOR PITTSBURGH, FT. WAYNE & CHICAGO RY. CO., DATED 3/18/953
-PITTSBURGH, FOR WAYNE, & CHICAGO RAILWAY PLANS
-SURVEY BY DONALD C. BAKER SURVEYING, DATED APRIL 16, 2013
-SURVEY BY R.W. GASBARRE & ASSOCIATES, INC., DATED MAY 7, 1991

RAMSEY SURVEYING
Professional Land Surveying Services
283 Eby Road
Shiloh, Ohio 44878
TEL (419) 512-2596 FAX (419) 522-0399
EMAIL nramsey@ramsey-surveying.com

SURVEY MADE AT THE REQUEST OF HEINZ O. & CATHLEEN D. THIEMENS

BEING A PART OF THE NORTHEAST QUARTER OF SECTION 32, WASHINGTON TOWNSHIP, T-20 N, R-15 W HOLMES COUNTY, OHIO

DRAWN NBR	CHECKED	SCALE 1" = 60'	DATE 01/31/2017
	JOB NO: SM-5193		SHEET 1 OF 1